Mead & Hunt

BRADDOCK ROAD - ALEXANDRIA, VIRGINIA
PEDESTRIAN & BICYCLE FACILITY - PROTECTED TWO-WAY CYCLE TRACK

SCALE: 1"=50'

94"x24"

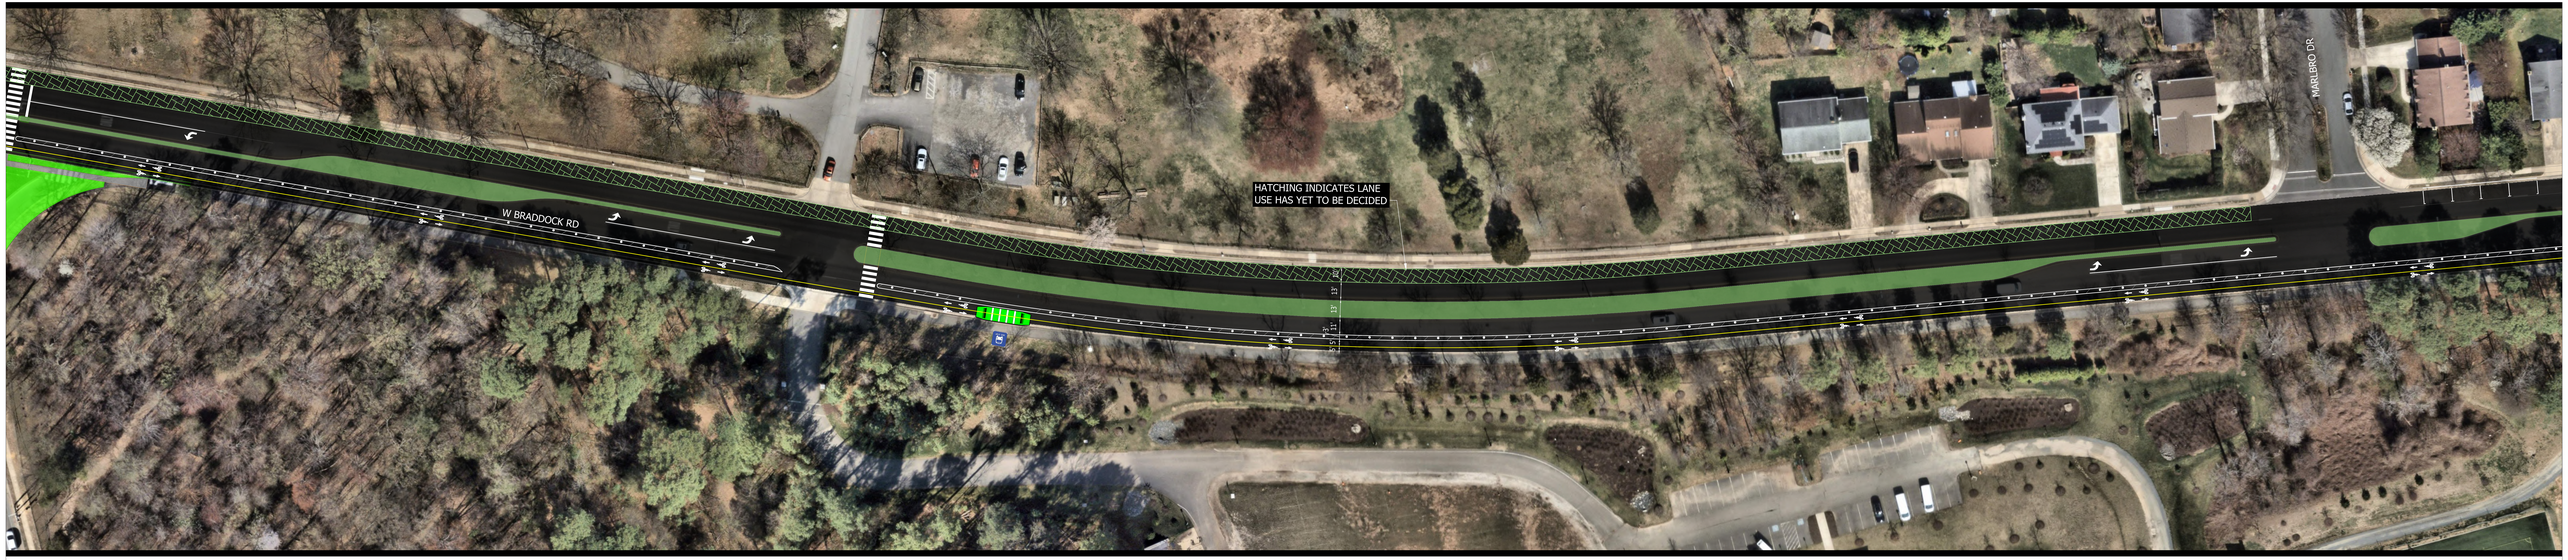

Mead & Hunt

BRADDOCK ROAD - ALEXANDRIA, VIRGINIA
PEDESTRIAN & BICYCLE FACILITY - PROTECTED TWO-WAY CYCLE TRACK

SCALE: 1"=50'

94"x24"

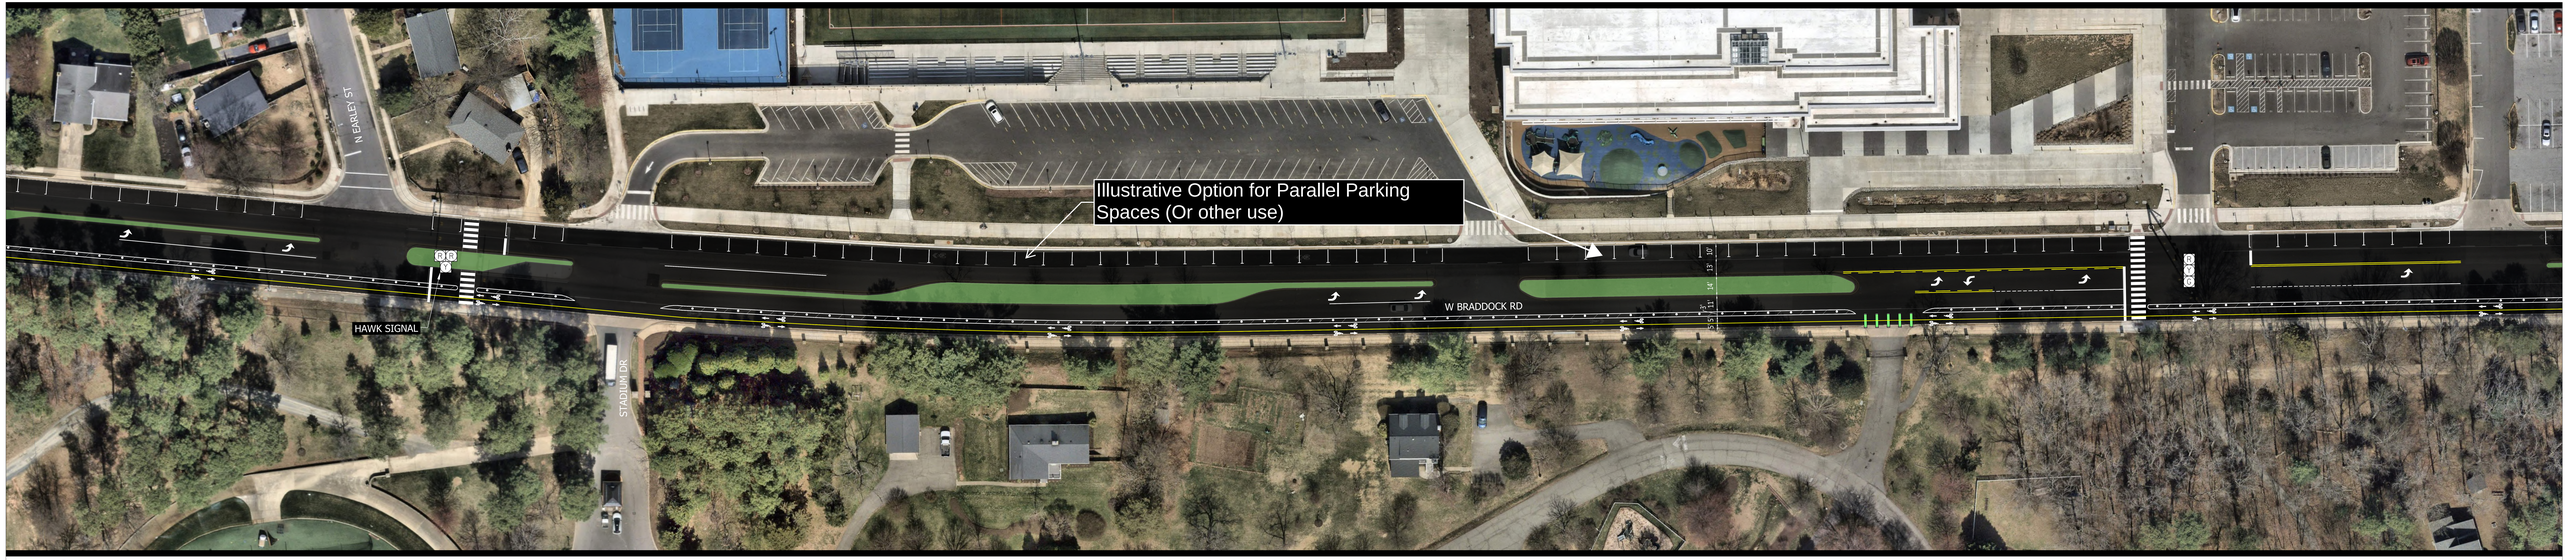

Mead & Hunt

BRADDOCK ROAD - ALEXANDRIA, VIRGINIA
PEDESTRIAN & BICYCLE FACILITY - PROTECTED TWO-WAY CYCLE TRACK

94"x24"

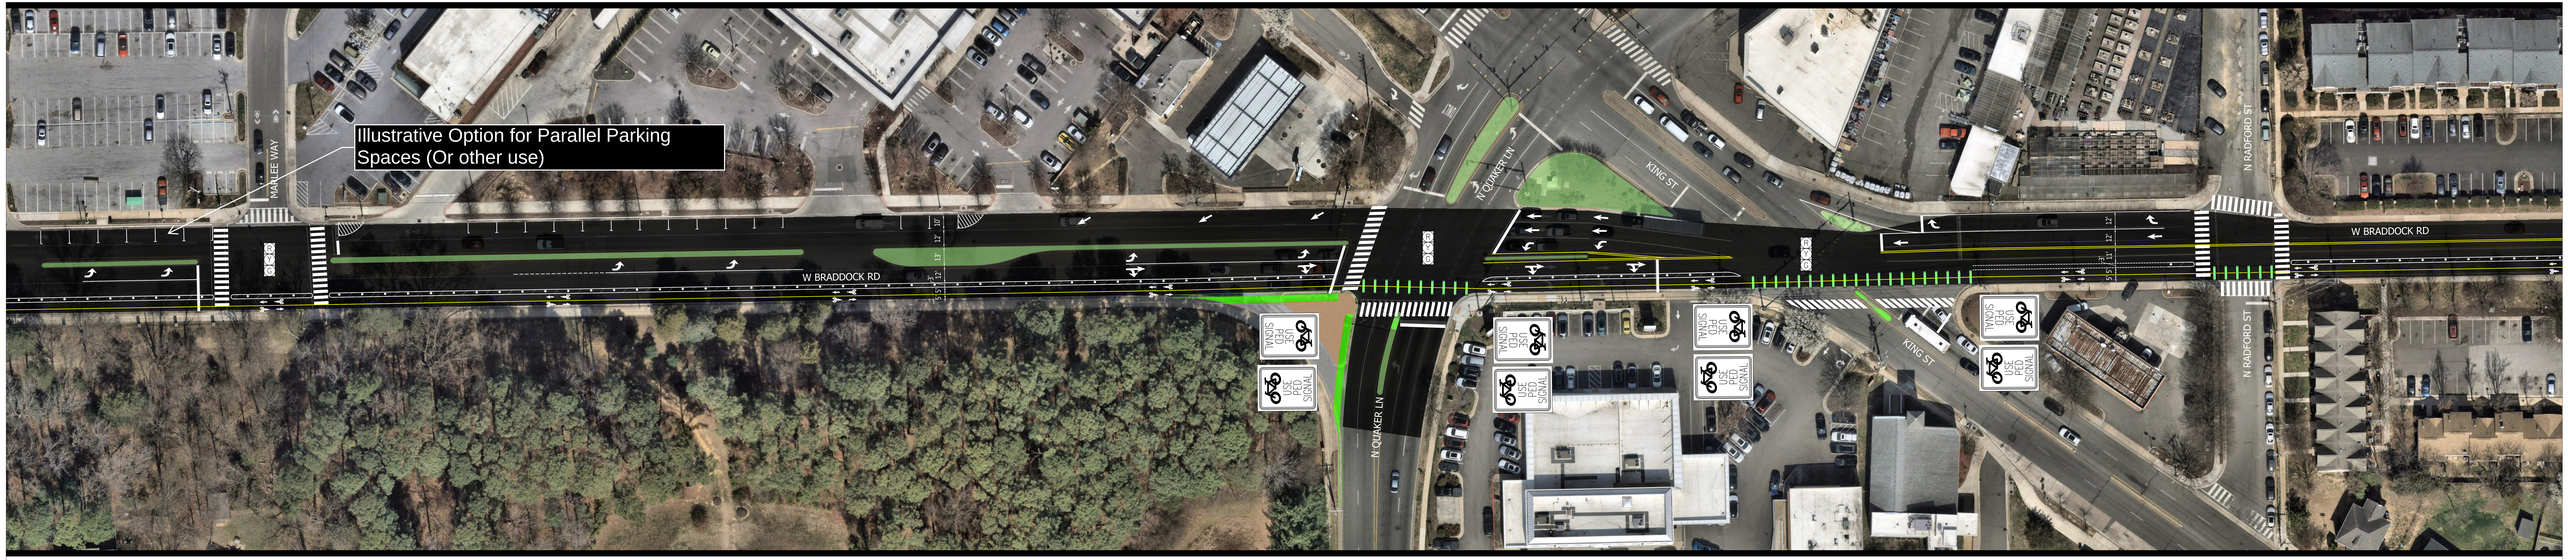

Mead & Hunt

BRADDOCK ROAD - ALEXANDRIA, VIRGINIA
PEDESTRIAN & BICYCLE FACILITY - PROTECTED TWO-WAY CYCLE TRACK

SCALE: 1"=50'

94"x24"

Mead & Hunt

BRADDOCK ROAD - ALEXANDRIA, VIRGINIA
PEDESTRIAN & BICYCLE FACILITY - PROTECTED TWO-WAY CYCLE TRACK

SCALE: 1"=50'

94"x24"