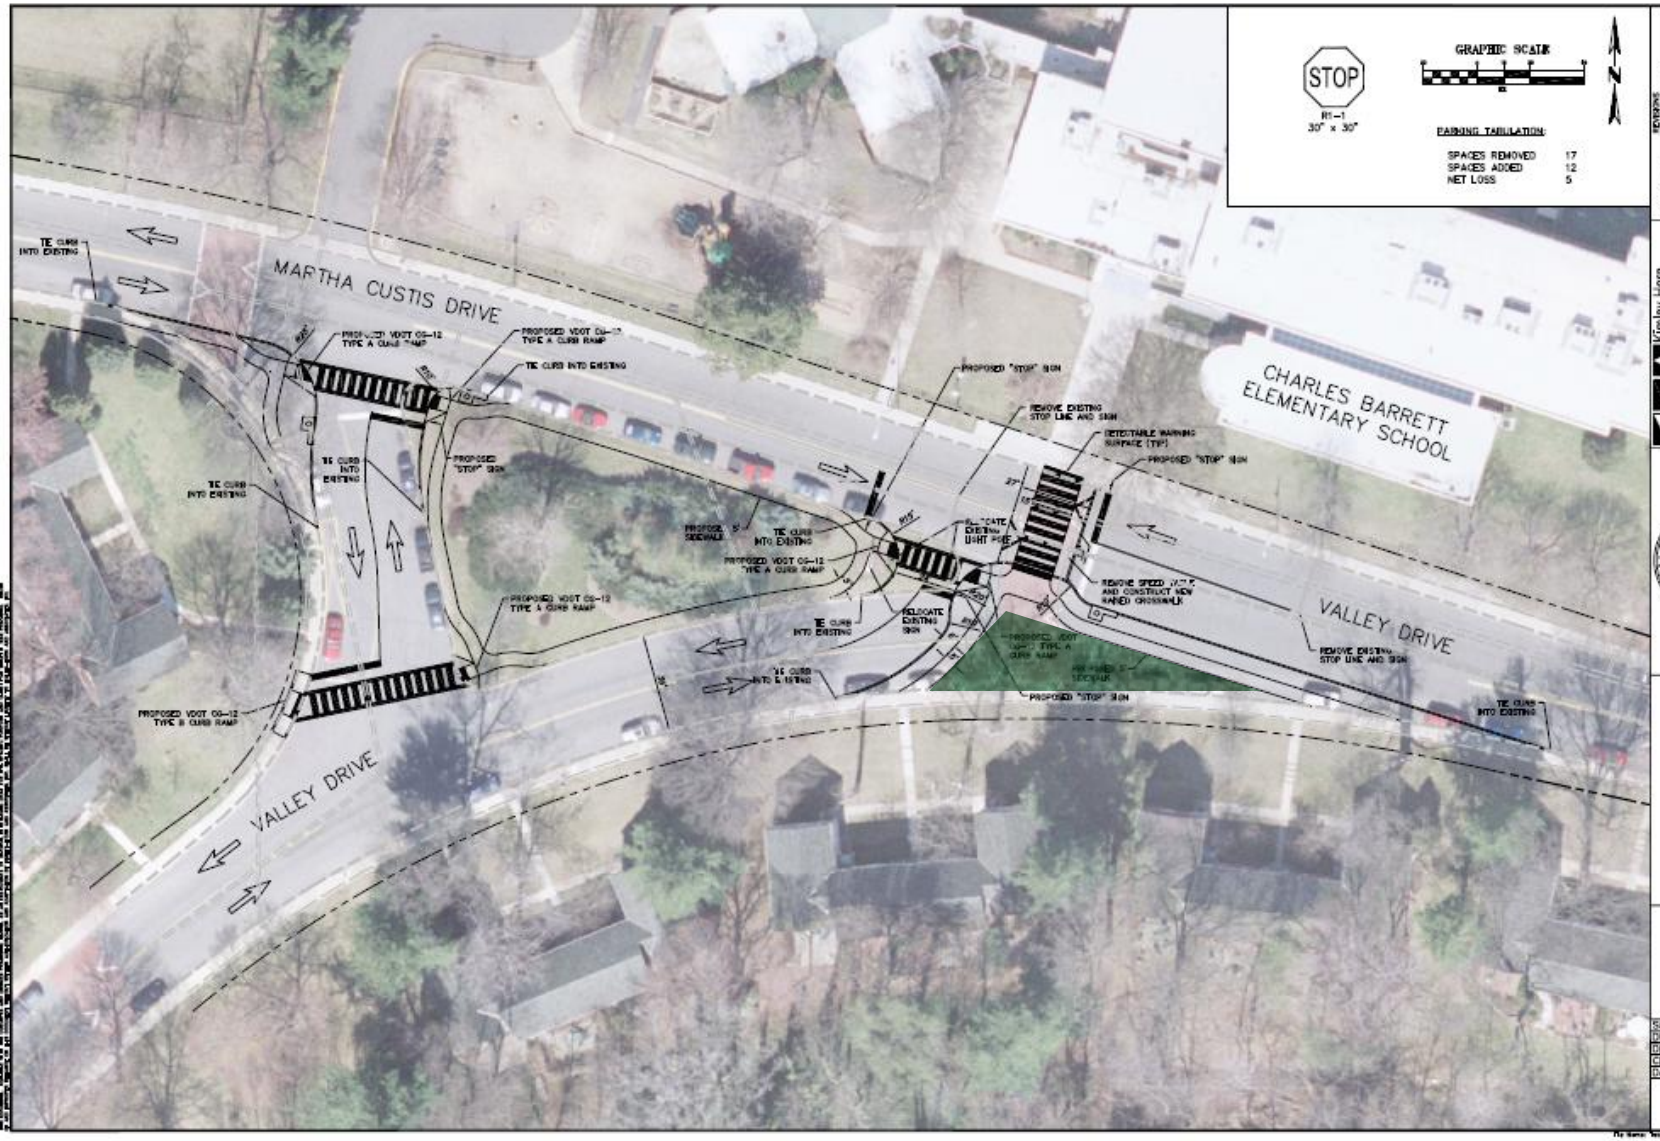

NO.	DATE	REVISIONS	DESCRIPTION

Kimley-Horn and Associates, Inc.
©2011 Kimley-Horn and Associates, Inc.
13221 Woodland Park Road
Suite 400
Herndon, Virginia
20171
Tel: 703-674-1300
Fax: 703-674-1350
Engineers, Planners, and Environmental Consultants

VALLEY DR AND MARTHA CUSTIS DR SAFE ROUTES TO SCHOOL CONCEPT

SCALE: 1"=60'
DRAWN BY: KJW
DESIGNED BY: KJW
CHECKED BY: GDV
DATE: 02/16/2011