CARLYLE PLAZA

Alexandria, VA

DESIGN REVIEW BOARD

26 APRIL 2012

FXFOWLE | OCULUS

©2011 FXFOWLE ARCHITECTS, LLP | ALL RIGHTS RESERVED

ILLUSTRATIVE SITE PLAN

CARLYLE PLAZA
JM ZELL PARTNERS, LTD

26 APRIL 2012

OCULUS FXFOWLE

10046.L01

©2011 FXFOWLE ARCHITECTS, LLP | ALL RIGHTS RESERVED

LEVEL 1 PLAN

©2011 FXFOWLE ARCHITECTS, LLP | ALL RIGHTS RESERVED

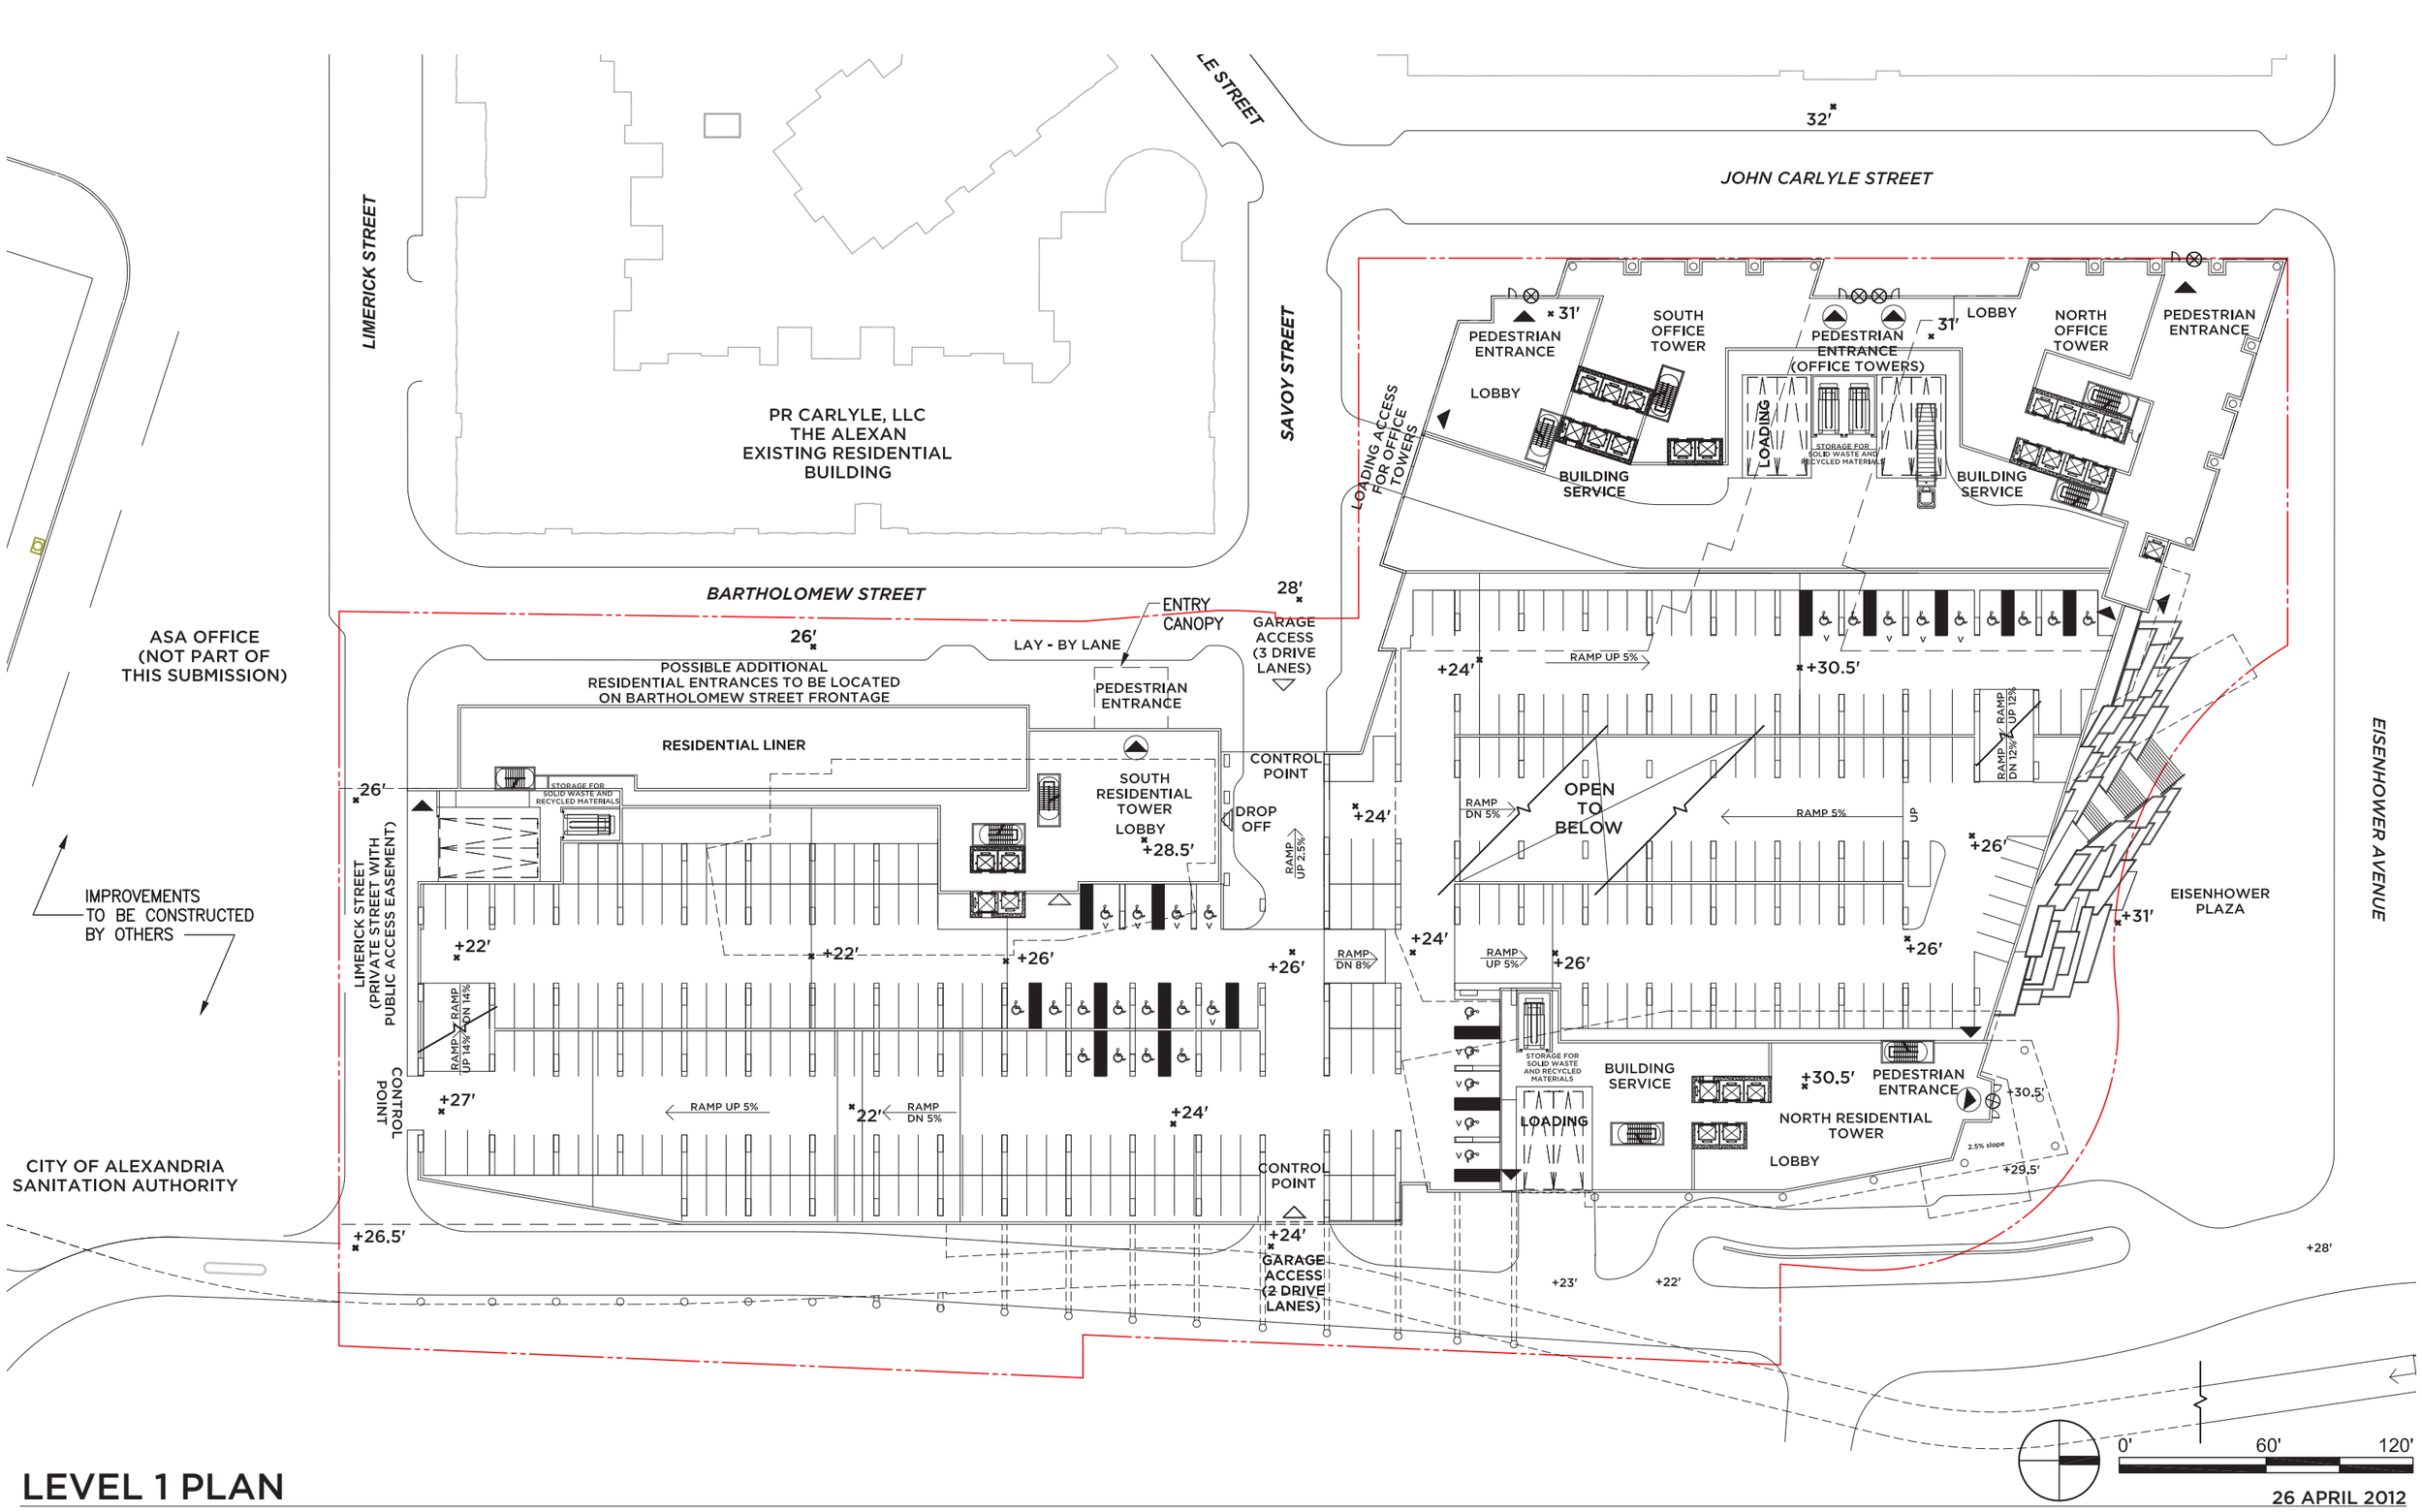

LEVEL 1 PLAN

CARLYLE PLAZA
JM ZELL PARTNERS, LTD

26 APRIL 2012

OCULUS FXFOWLE

©2011 FXFOWLE ARCHITECTS, LLP | ALL RIGHTS RESERVED

EISENHOWER PLAZA

TRANSITION ZONE

CARLYLE PLAZA
JM ZELL PARTNERS, LTD

26 APRIL 2012

OCULUS FXFOWLE

©2011 FXFOWLE ARCHITECTS, LLP | ALL RIGHTS RESERVED

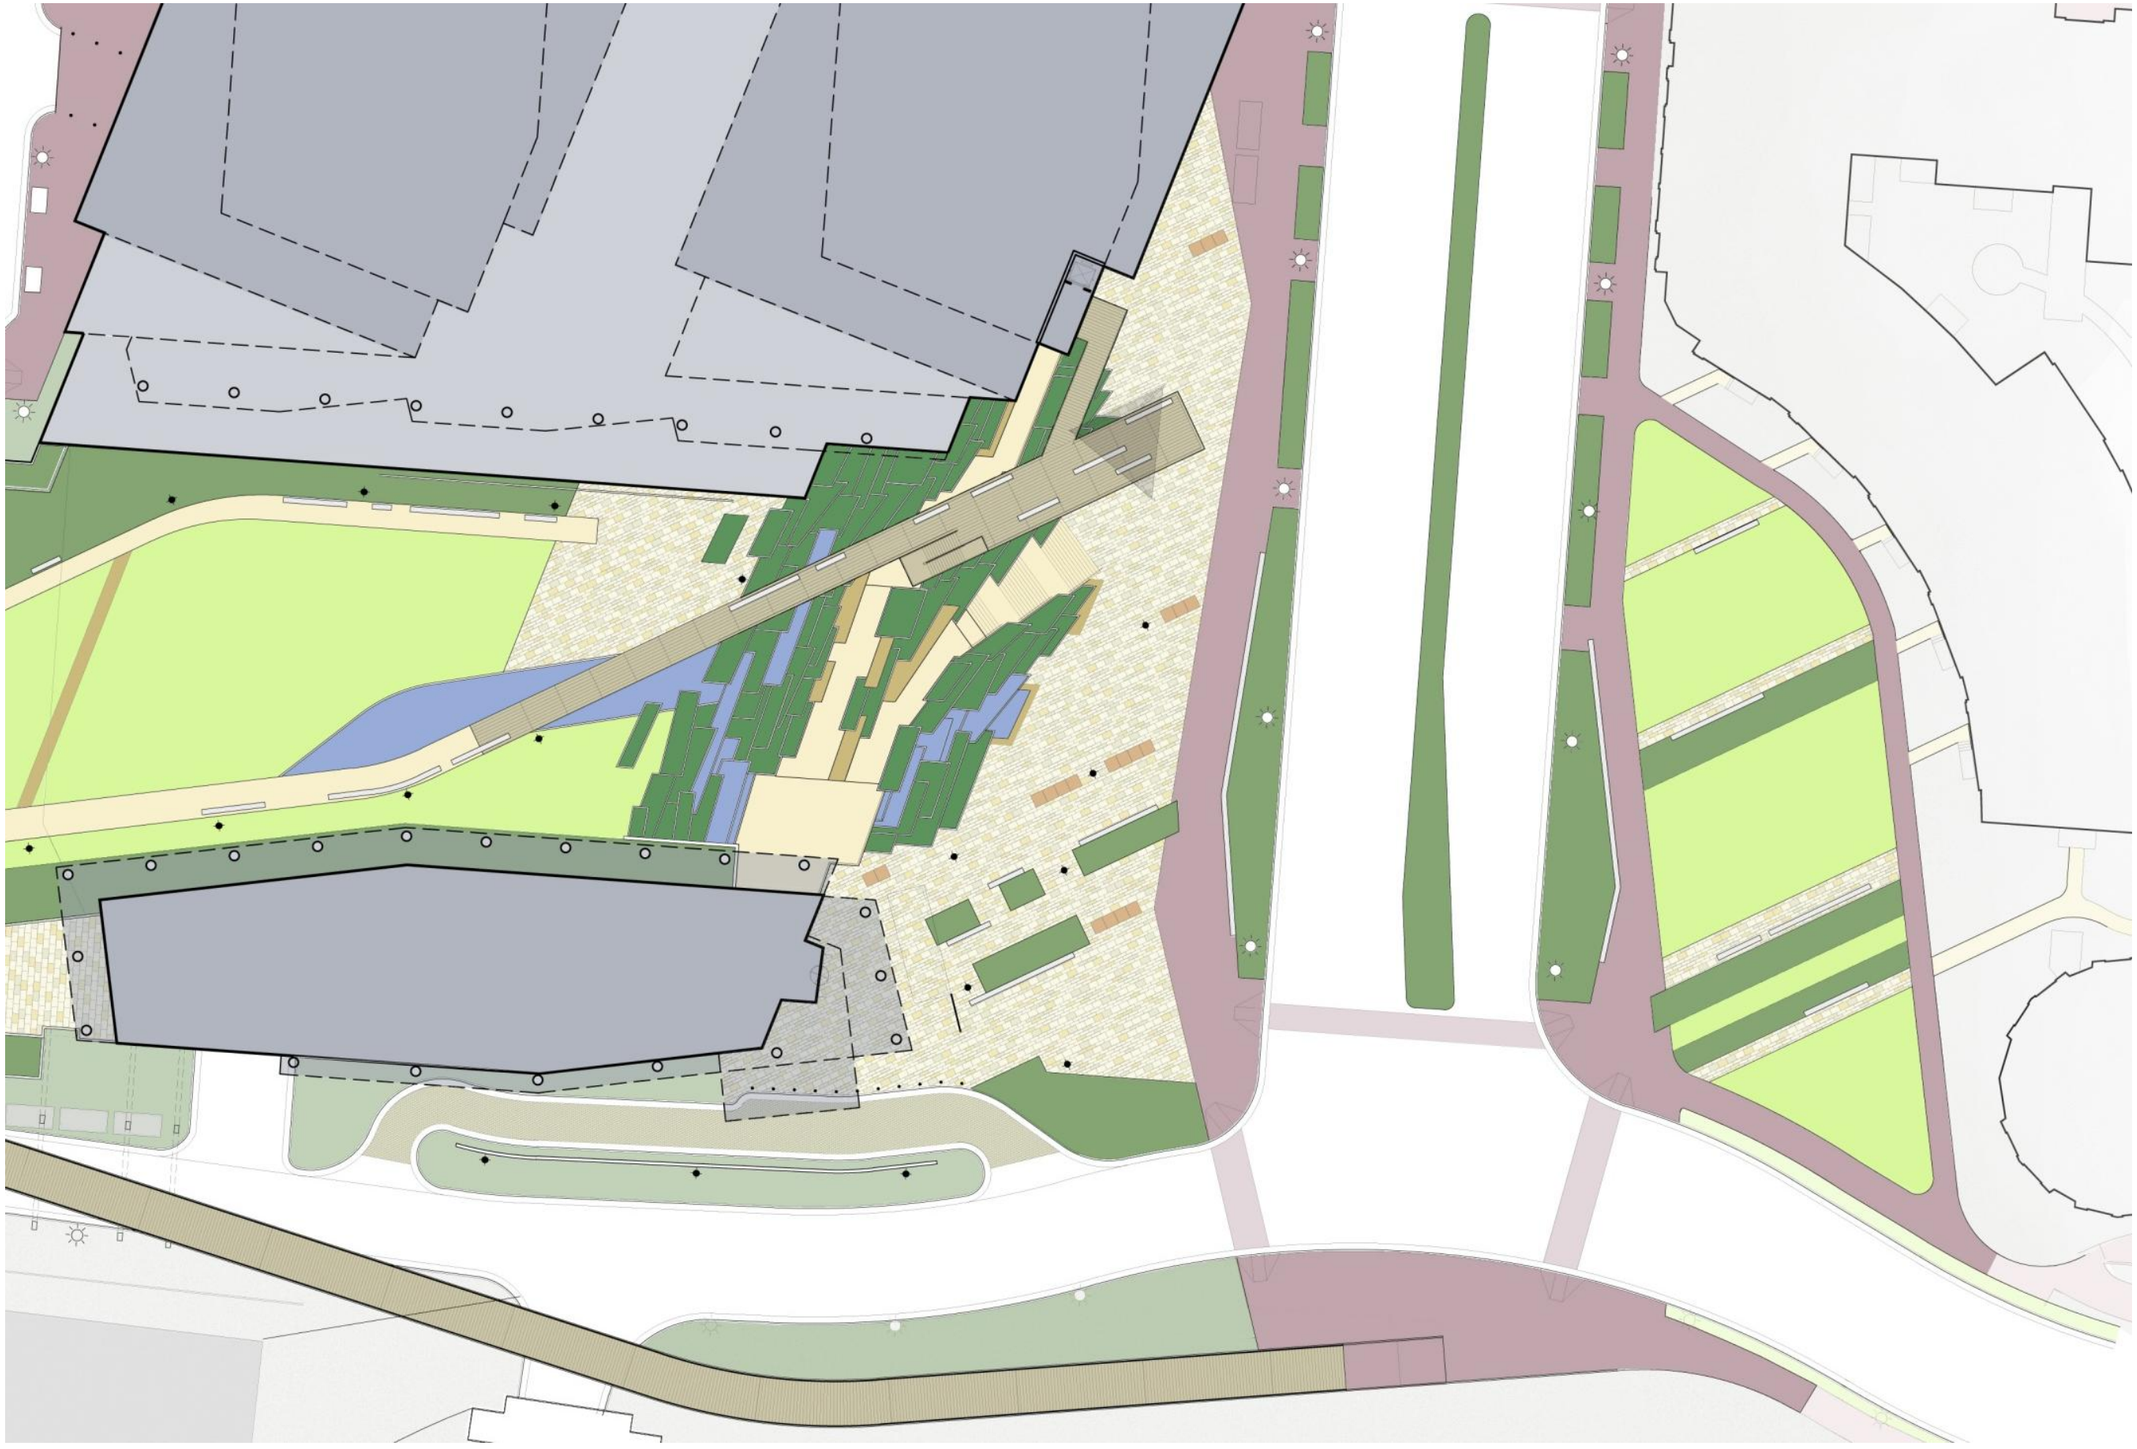

EISENHOWER PLAZA

©2011 FXFOWLE ARCHITECTS, LLP | ALL RIGHTS RESERVED

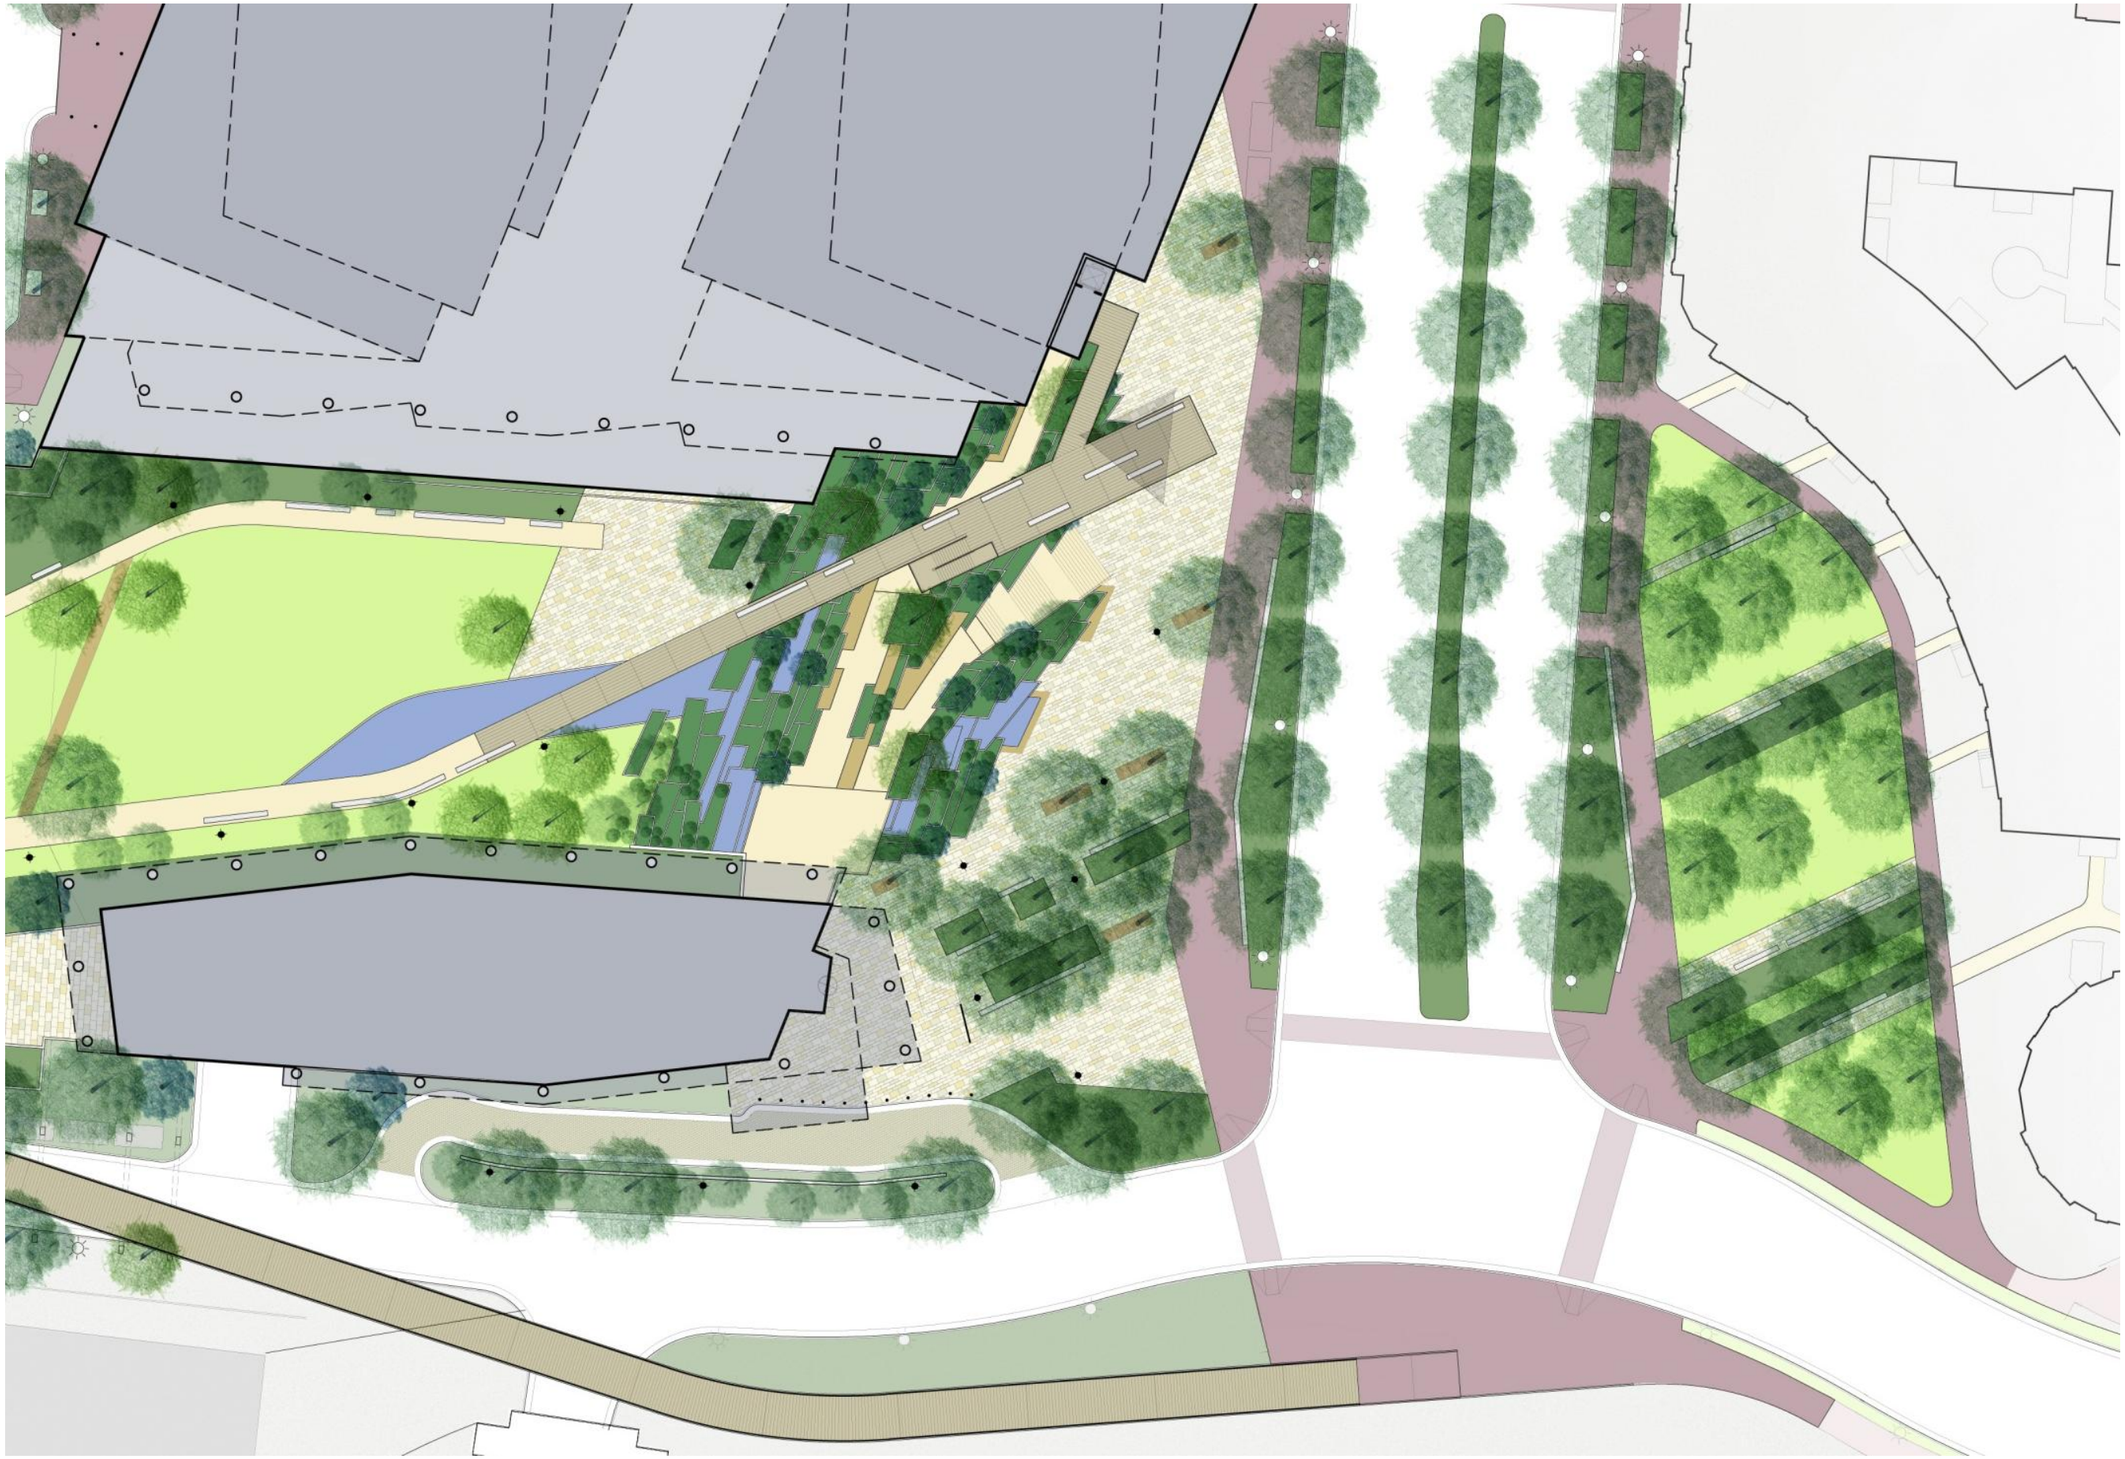

EISENHOWER PLAZA

CARLYLE PLAZA
JM ZELL PARTNERS, LTD

26 APRIL 2012

OCULUS FXFOWLE

©2011 FXFOWLE ARCHITECTS, LLP | ALL RIGHTS RESERVED

EISENHOWER PLAZA

©2011 FXFOWLE ARCHITECTS, LLP | ALL RIGHTS RESERVED

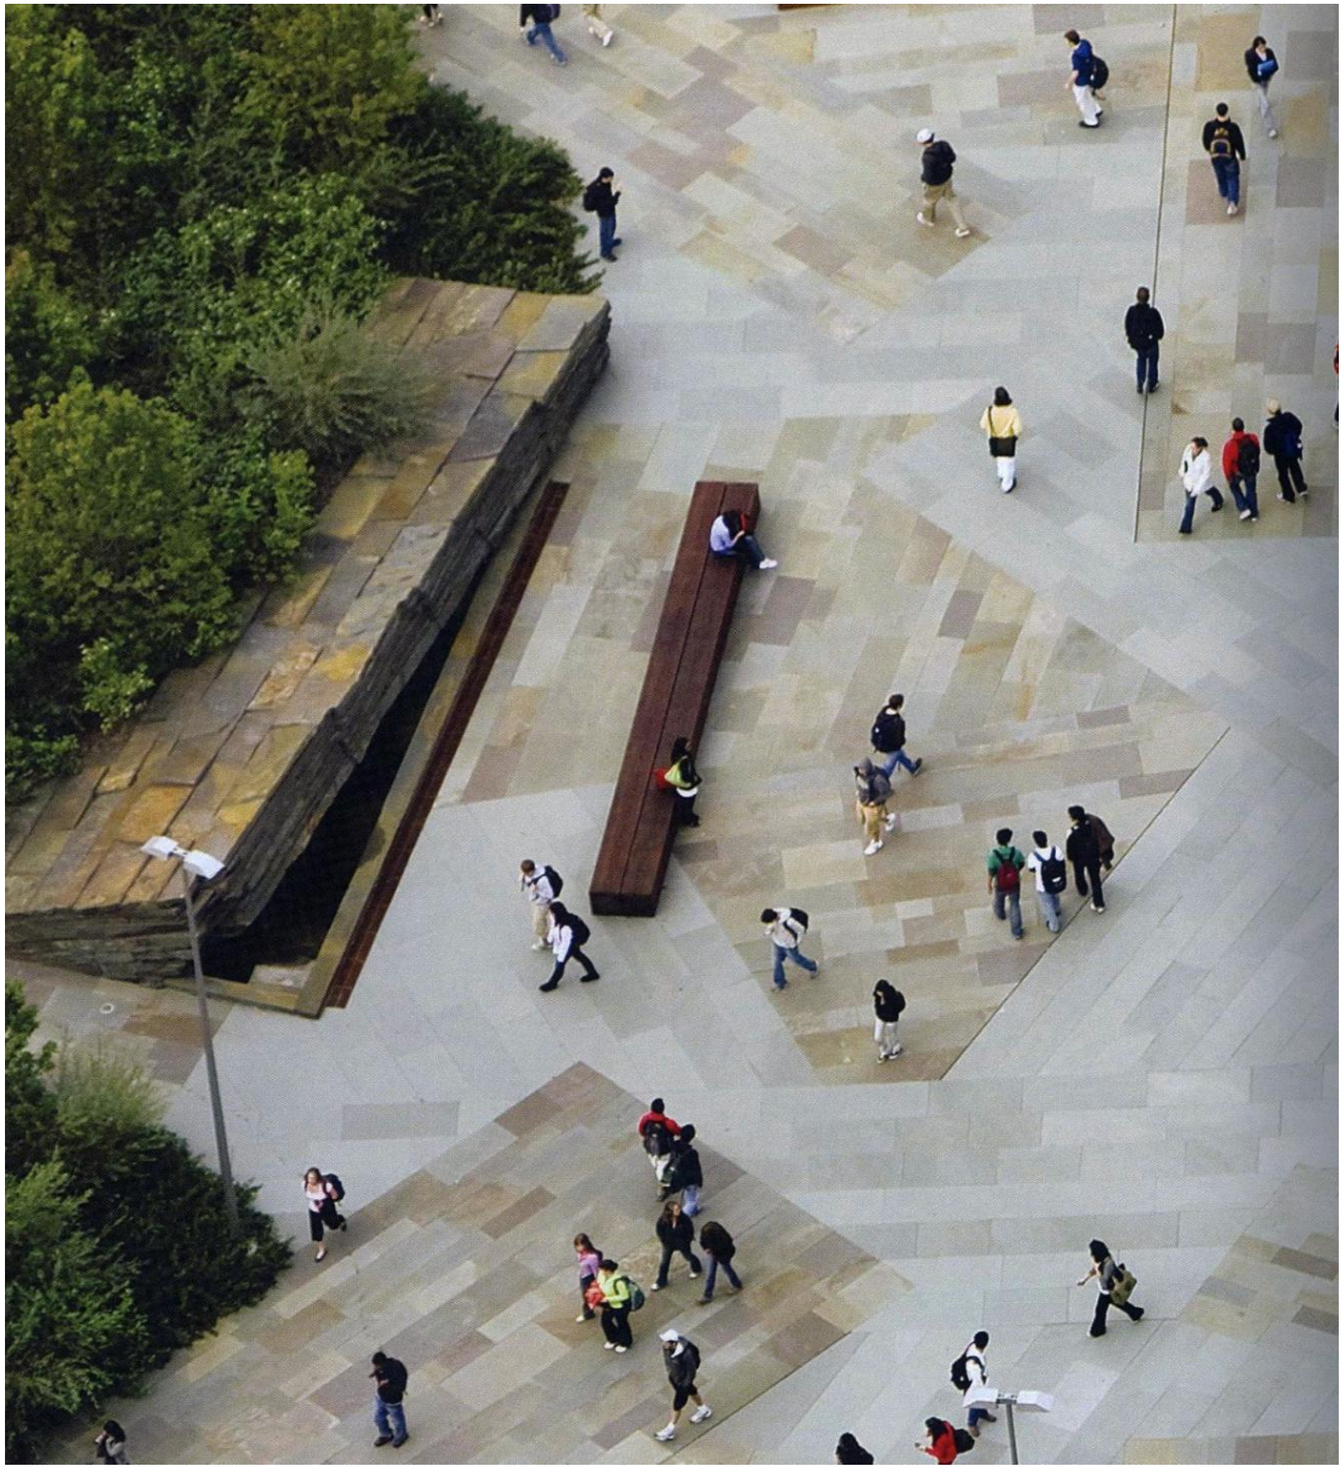

EISENHOWER PLAZA

CARLYLE PLAZA
JM ZELL PARTNERS, LTD

10046.L01

26 APRIL 2012

OCULUS FXFOWLE

©2011 FXFOWLE ARCHITECTS, LLP | ALL RIGHTS RESERVED

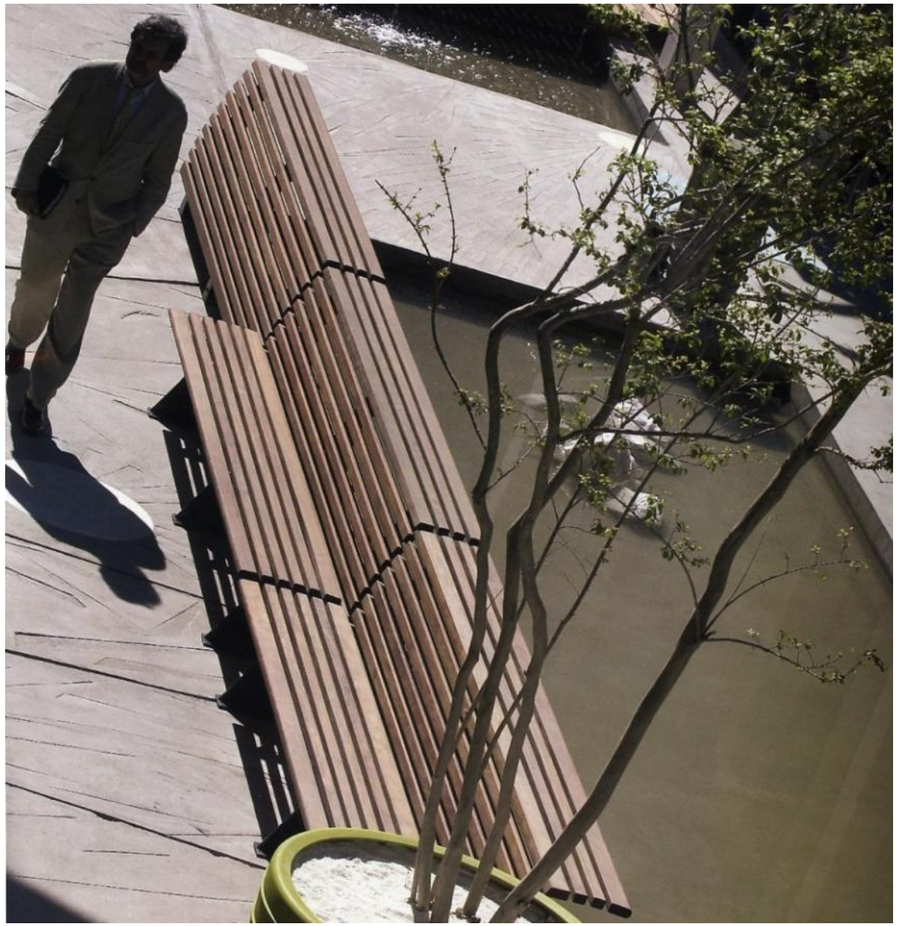

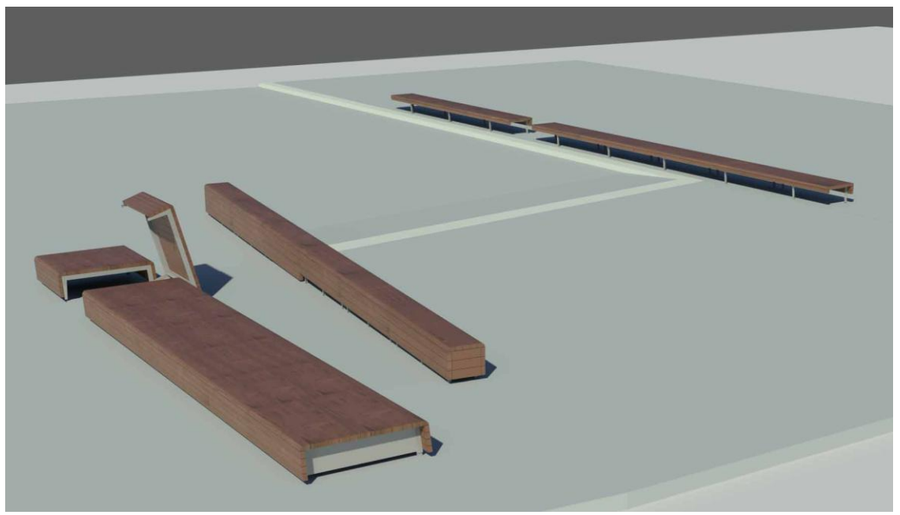

PUBLIC SEATING

CARLYLE PLAZA
JM ZELL PARTNERS, LTD

26 APRIL 2012

OCULUS FXFOWLE

©2011 FXFOWLE ARCHITECTS, LLP | ALL RIGHTS RESERVED

WATER FEATURES

CARLYLE PLAZA
JM ZELL PARTNERS, LTD

26 APRIL 2012

OCULUS FXFOWLE

©2011 FXFOWLE ARCHITECTS, LLP | ALL RIGHTS RESERVED

TRANSITION ZONE

©2011 FXFOWLE ARCHITECTS, LLP | ALL RIGHTS RESERVED

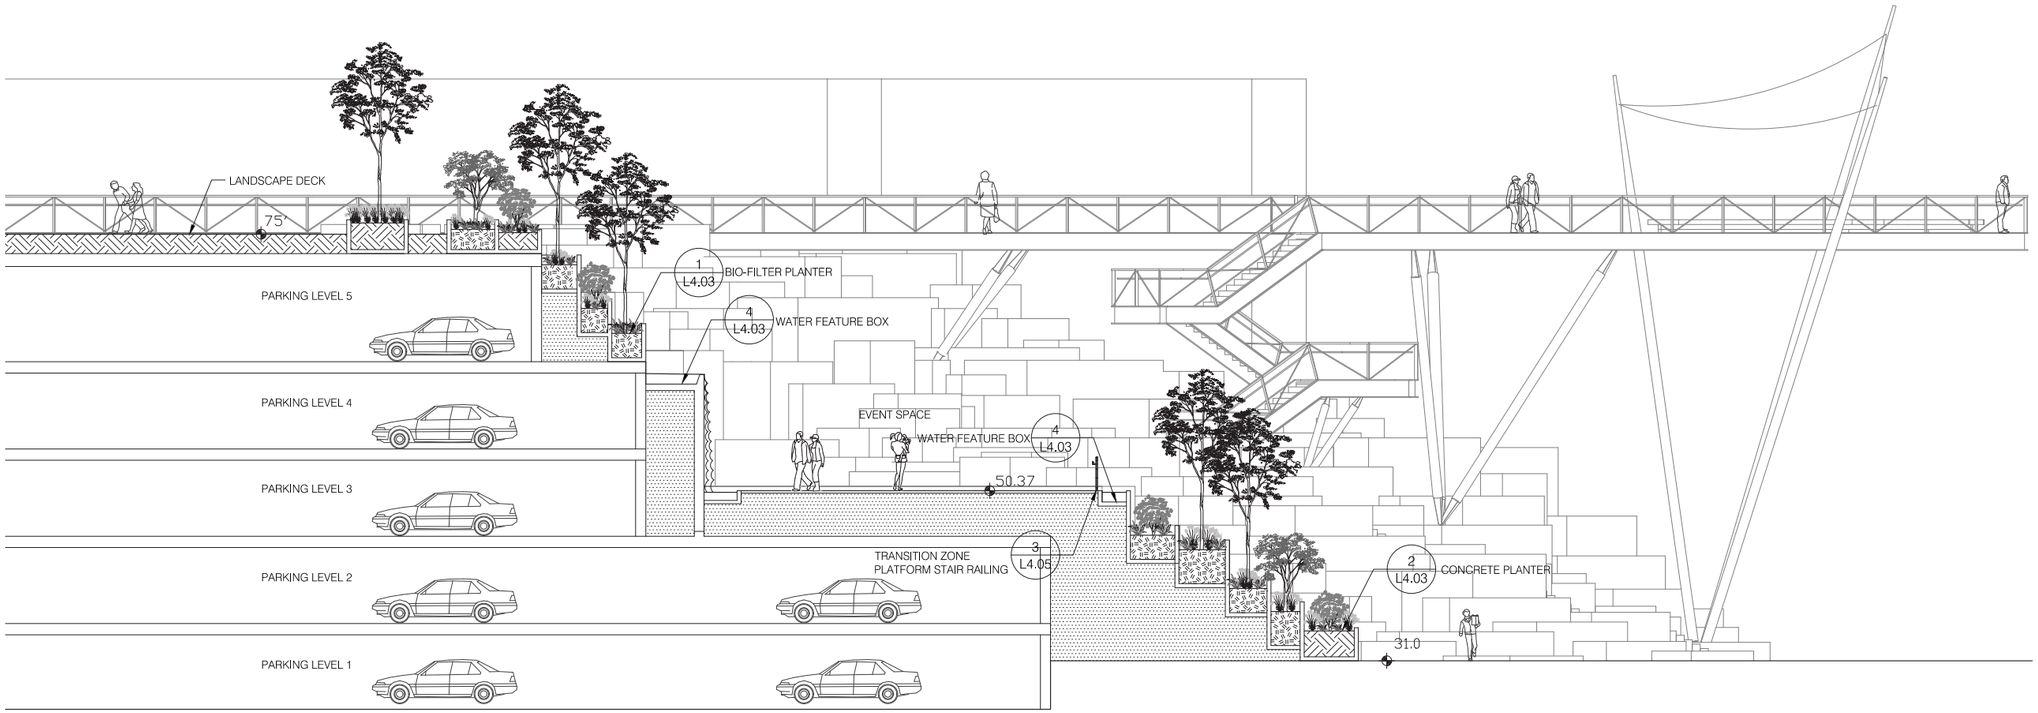

1 TRANSITION ZONE SECTION 1

SCALE: 1/8" = 1'-0" SECTION

TRANSITION ZONE SECTION 1

CARLYLE PLAZA
JM ZELL PARTNERS, LTD

26 APRIL 2012

OCULUS FXFOWLE

©2011 FXFOWLE ARCHITECTS, LLP | ALL RIGHTS RESERVED

TRANSITION ZONE - VIEW

CARLYLE PLAZA
JM ZELL PARTNERS, LTD

26 APRIL 2012

OCULUS FXFOWLE

©2011 FXFOWLE ARCHITECTS, LLP | ALL RIGHTS RESERVED

TRANSITION ZONE

CARLYLE PLAZA
JM ZELL PARTNERS, LTD

26 APRIL 2012

OCULUS FXFOWLE

©2011 FXFOWLE ARCHITECTS, LLP | ALL RIGHTS RESERVED

TRANSITION ZONE

CARLYLE PLAZA
JM ZELL PARTNERS, LTD

26 APRIL 2012

OCULUS FXFOWLE

©2011 FXFOWLE ARCHITECTS, LLP | ALL RIGHTS RESERVED

TRANSITION ZONE

CARLYLE PLAZA
JM ZELL PARTNERS, LTD

26 APRIL 2012

OCULUS FXFOWLE

©2011 FXFOWLE ARCHITECTS, LLP | ALL RIGHTS RESERVED

TRANSITION ZONE

©2011 FXFOWLE ARCHITECTS, LLP | ALL RIGHTS RESERVED

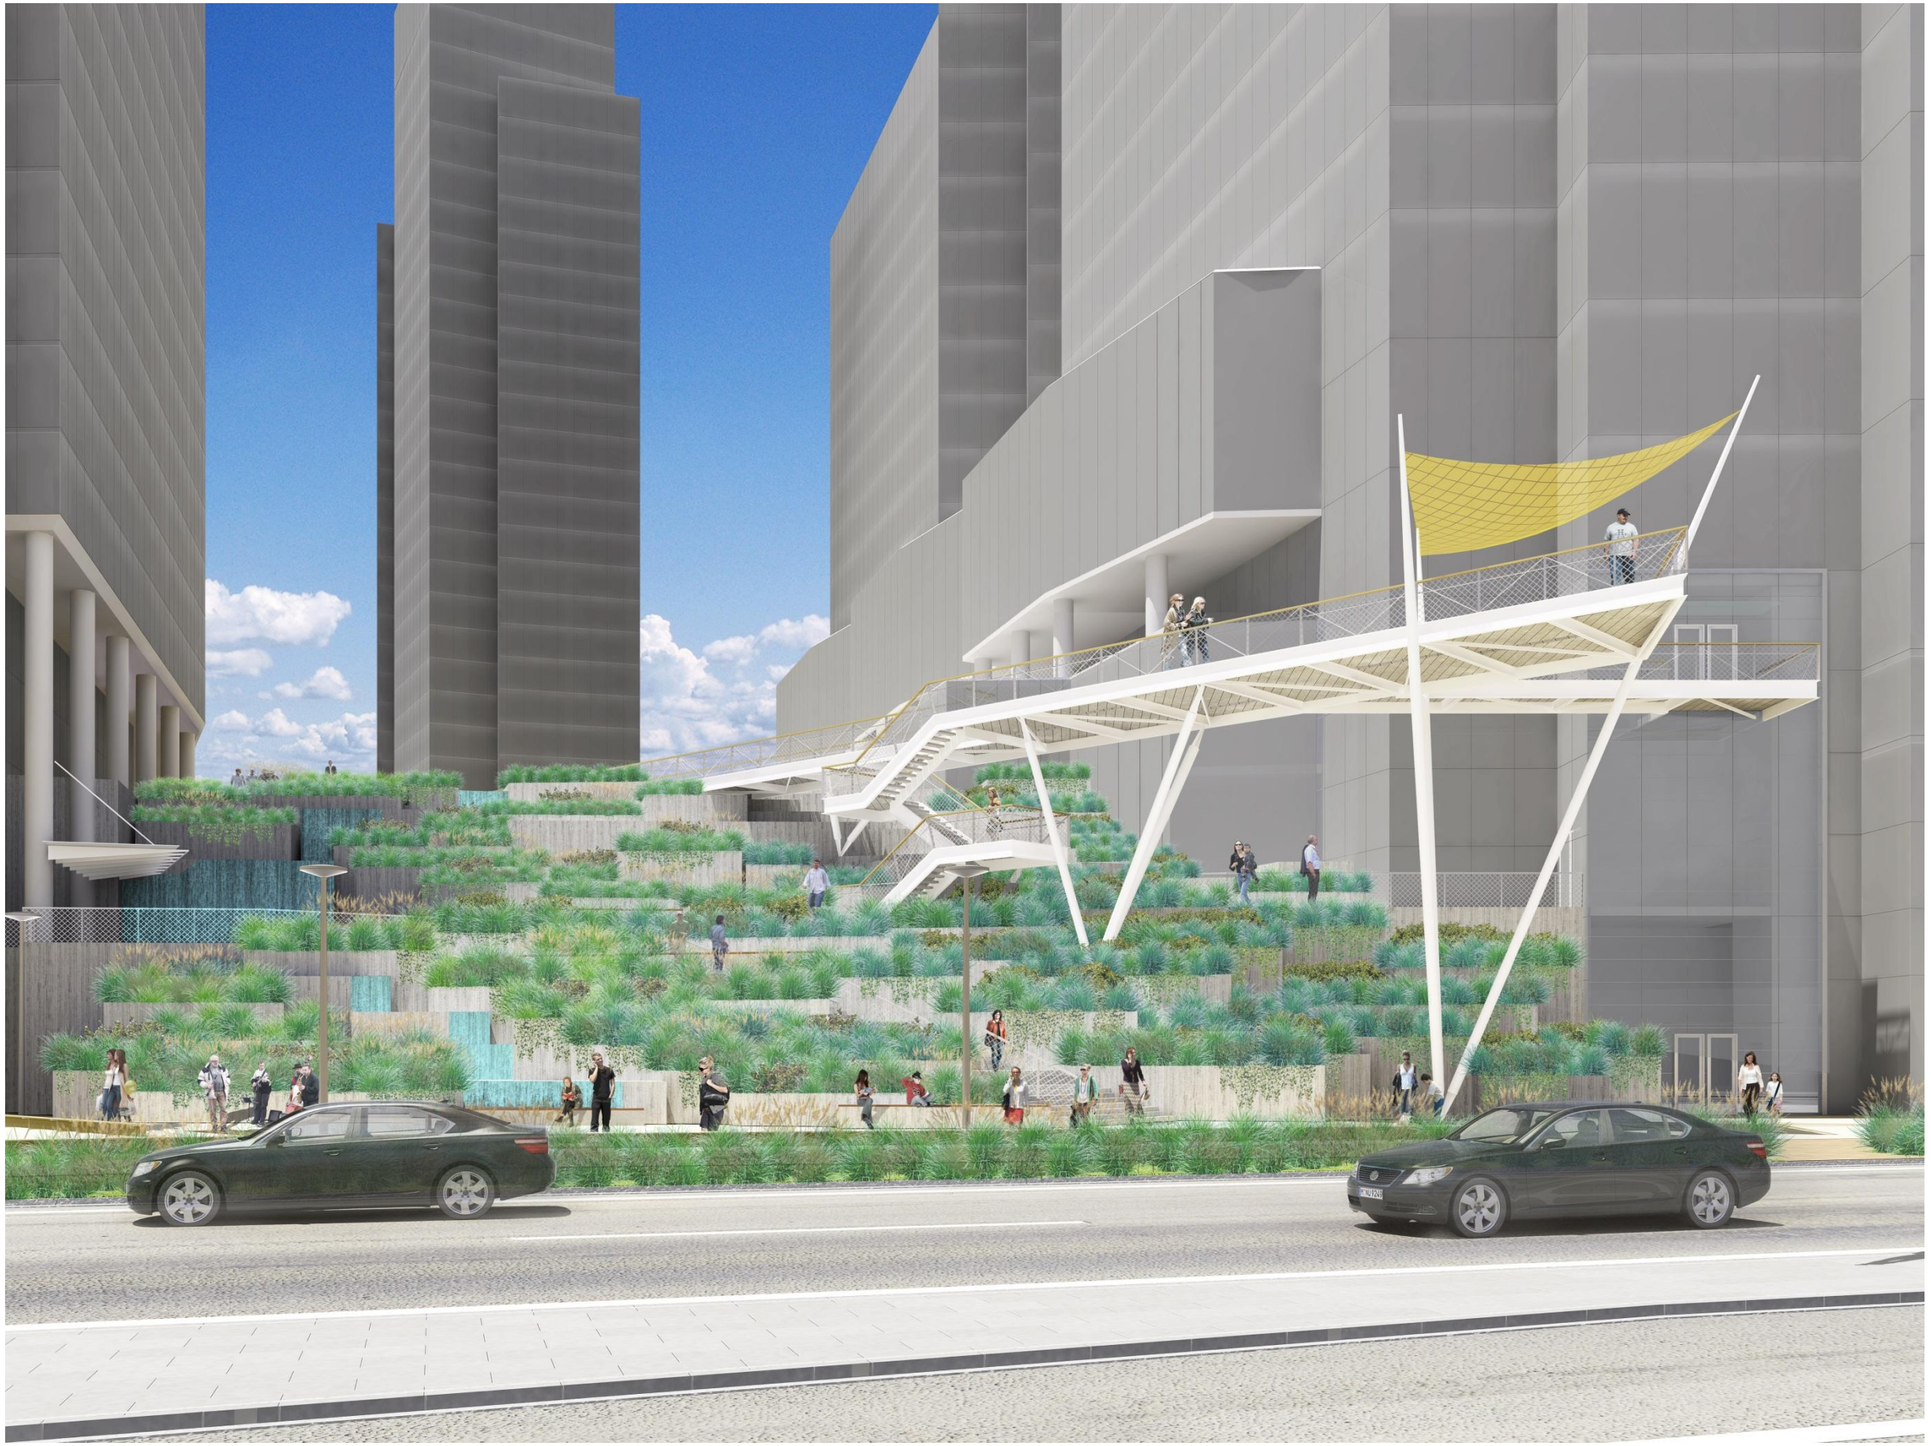

TRANSITION ZONE

CARLYLE PLAZA
JM ZELL PARTNERS, LTD

26 APRIL 2012

OCULUS FXFOWLE

©2011 FXFOWLE ARCHITECTS, LLP | ALL RIGHTS RESERVED

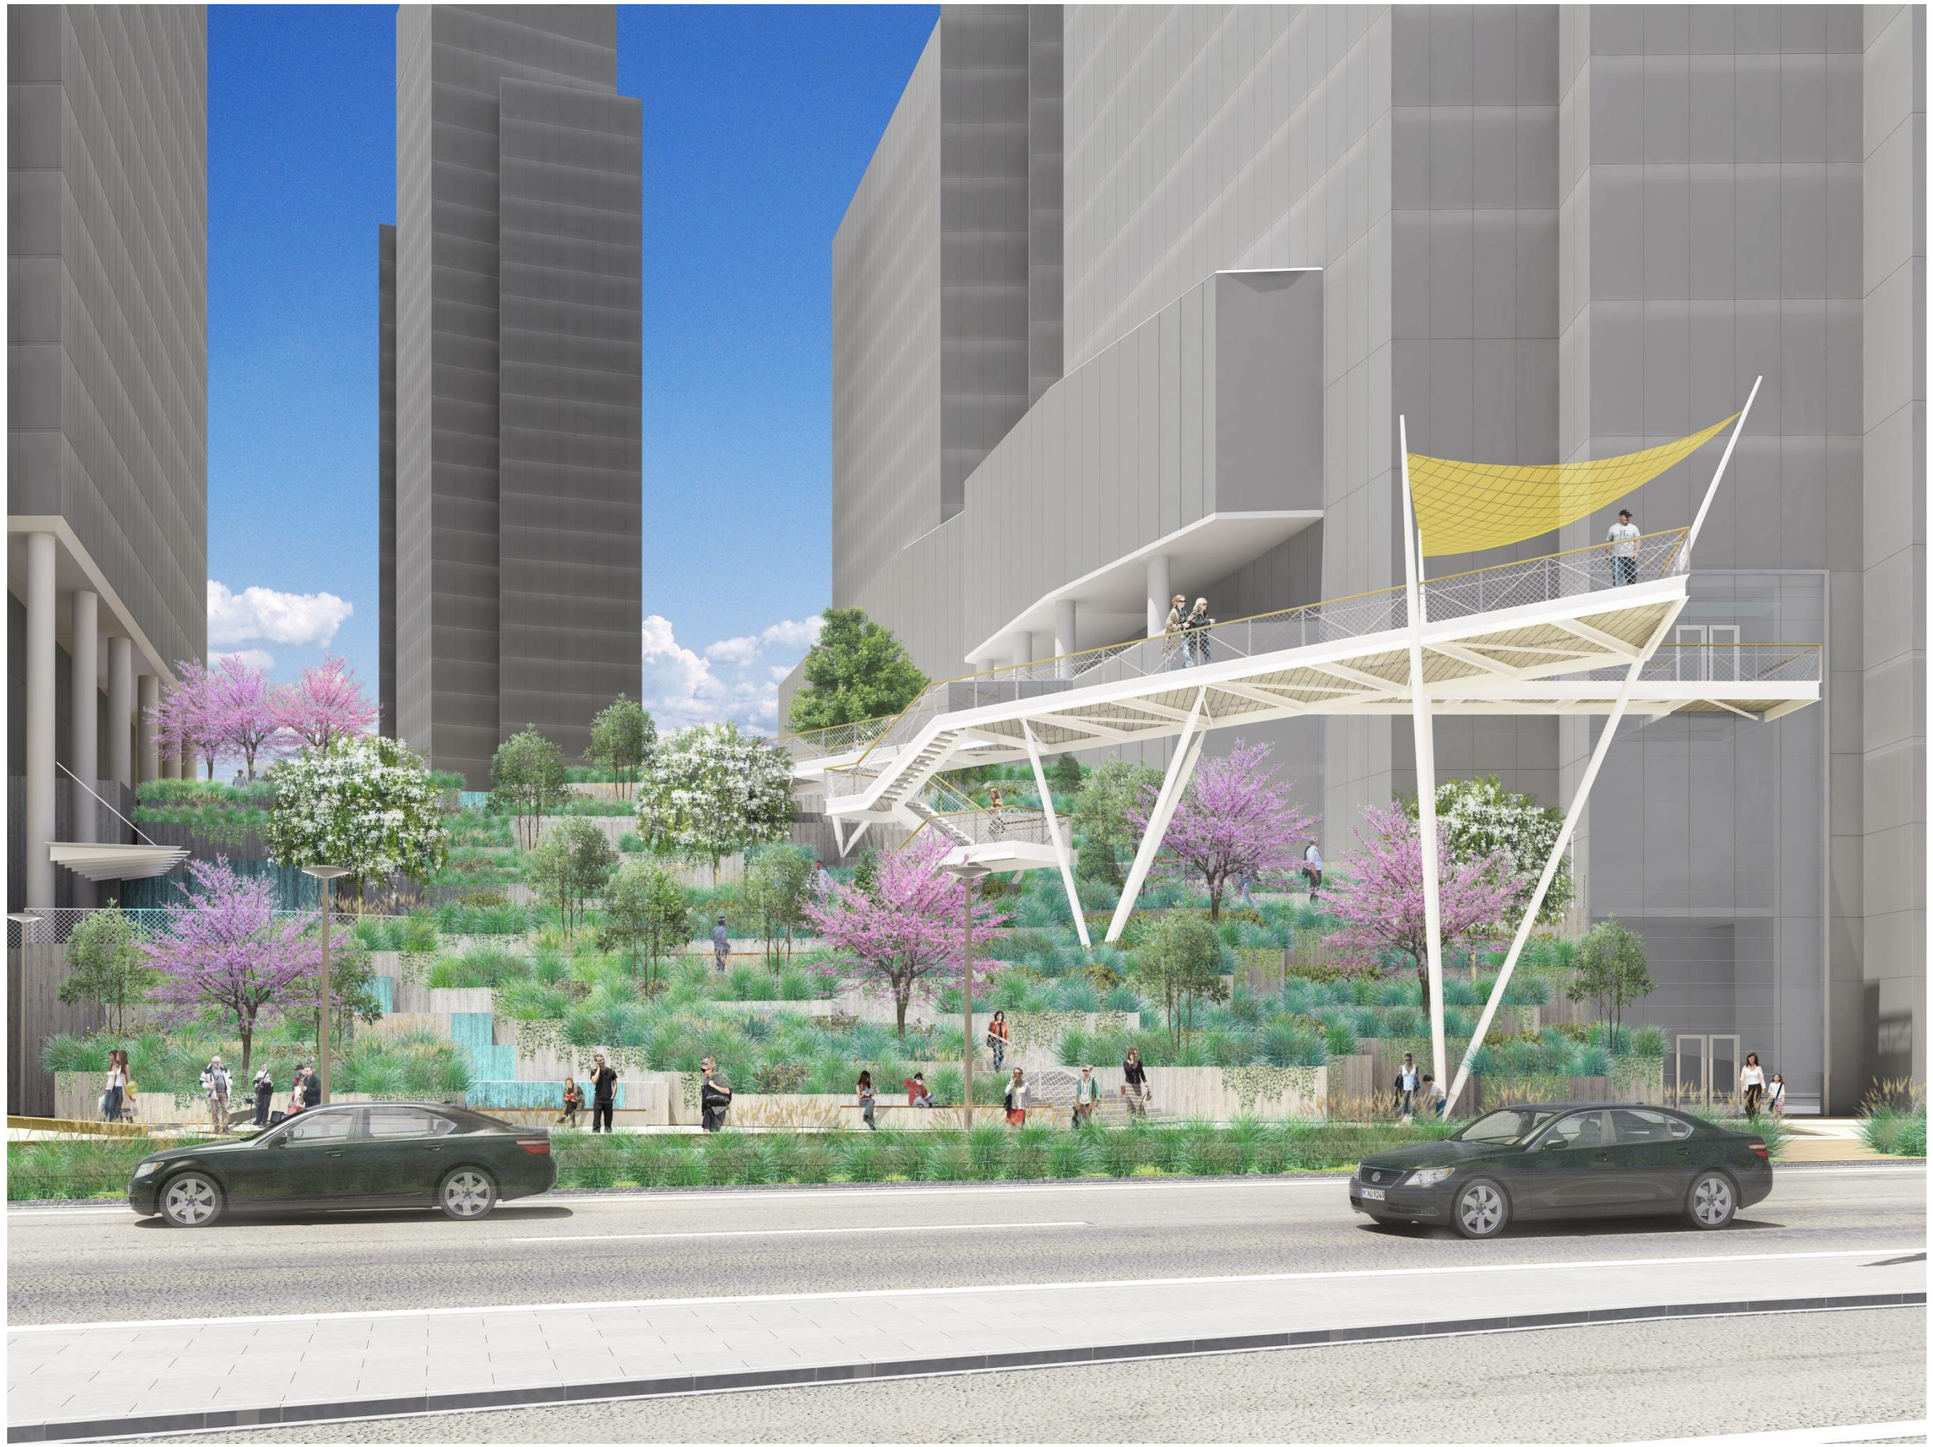

TRANSITION ZONE

CARLYLE PLAZA
JM ZELL PARTNERS, LTD

26 APRIL 2012

OCULUS FXFOWLE

©2011 FXFOWLE ARCHITECTS, LLP | ALL RIGHTS RESERVED

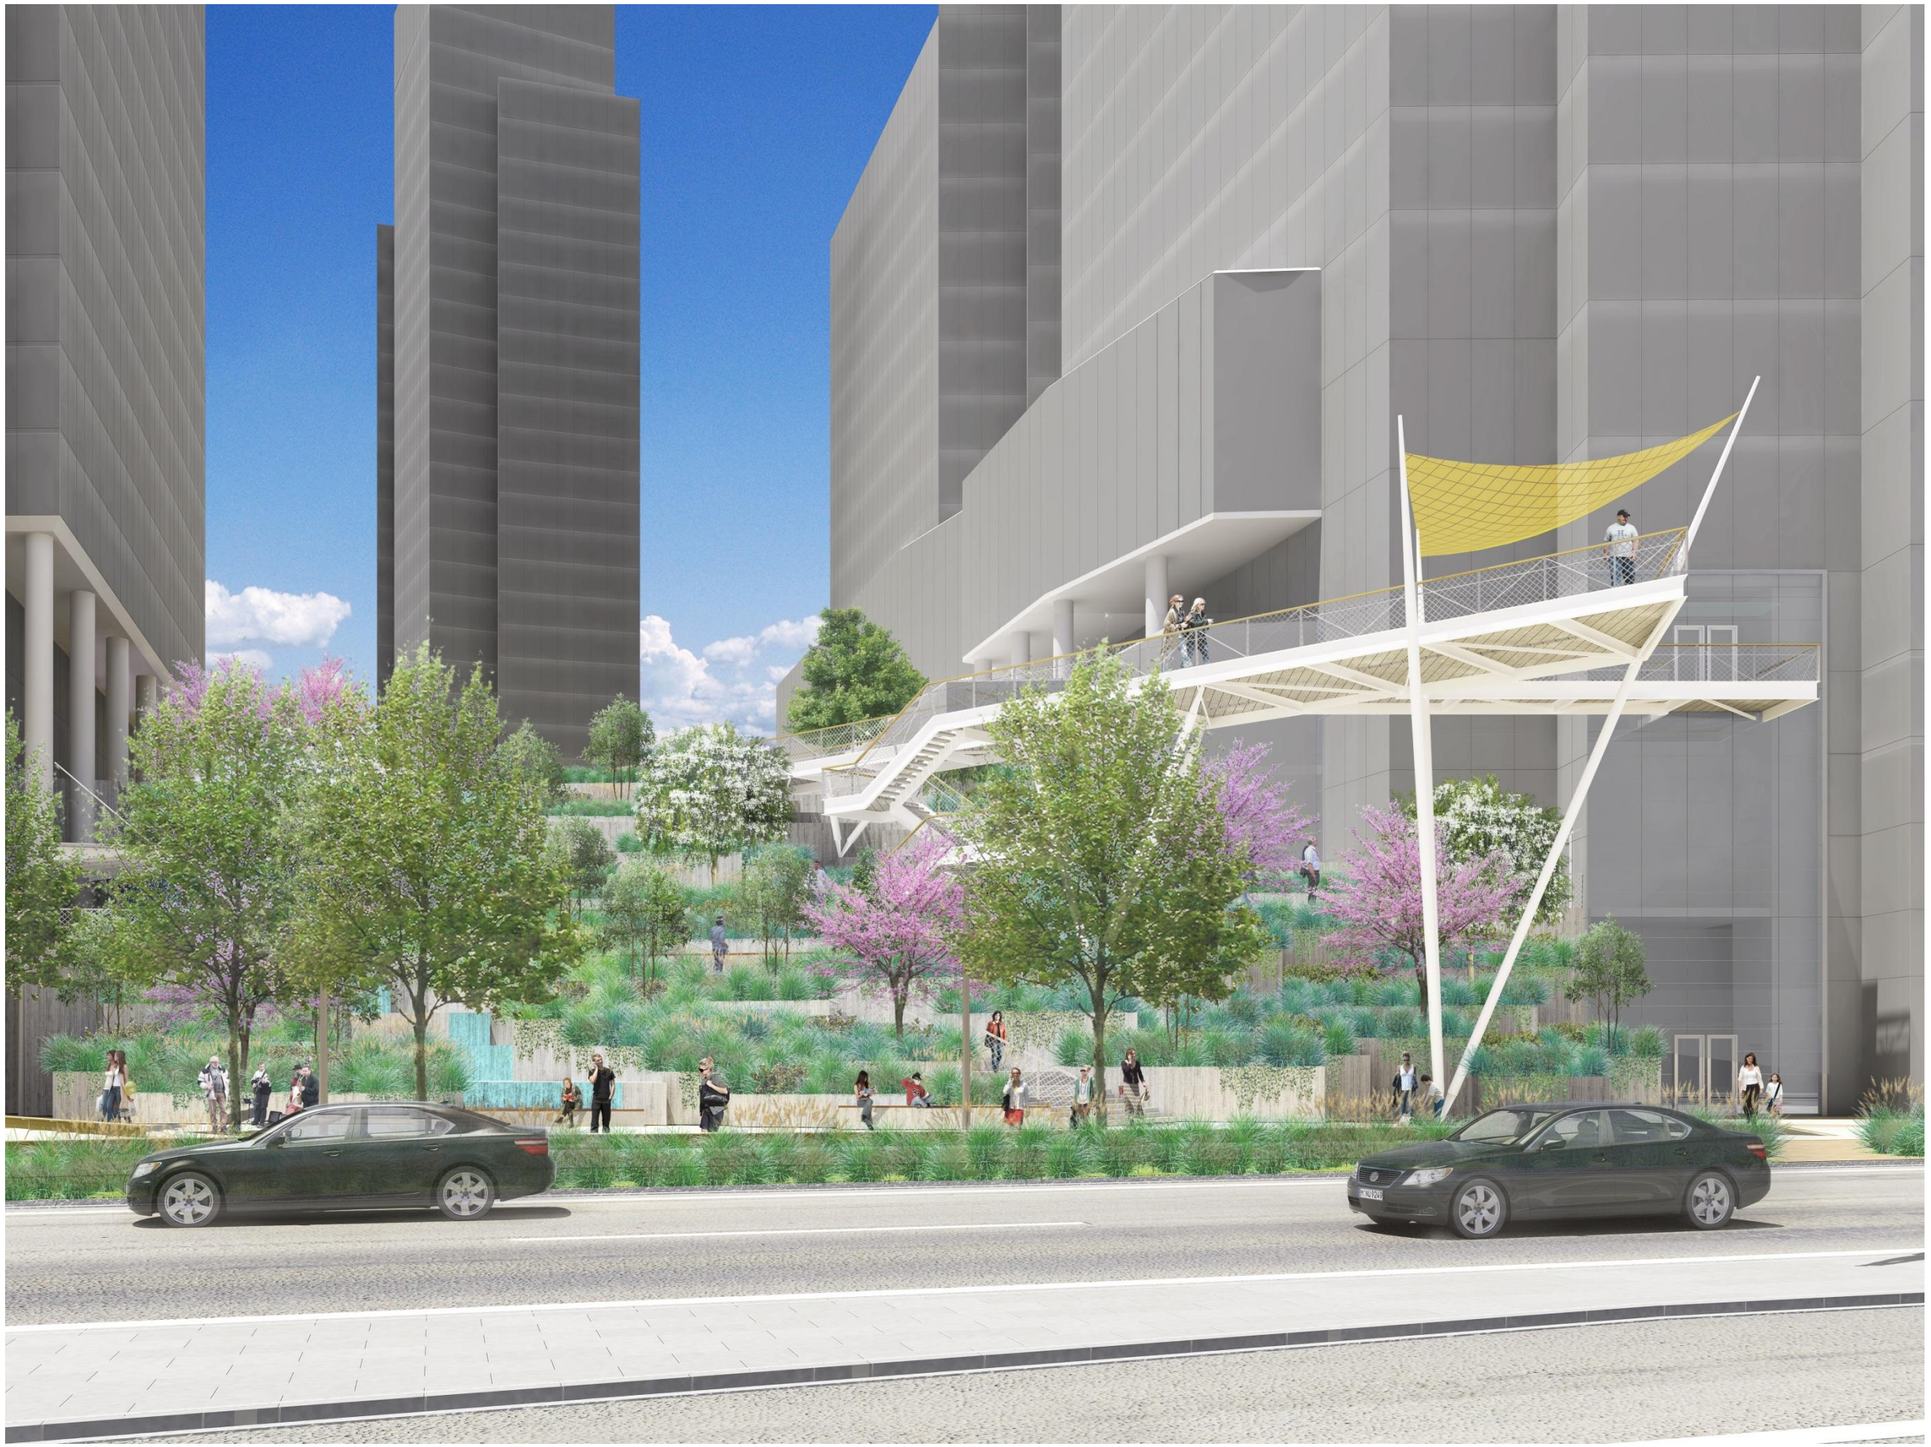

TRANSITION ZONE

CARLYLE PLAZA
JM ZELL PARTNERS, LTD

26 APRIL 2012

OCULUS FXFOWLE

©2011 FXFOWLE ARCHITECTS, LLP | ALL RIGHTS RESERVED

TRANSITION ZONE

©2011 FXFOWLE ARCHITECTS, LLP | ALL RIGHTS RESERVED

TRANSITION ZONE

CARLYLE PLAZA
JM ZELL PARTNERS, LTD

26 APRIL 2012

OCULUS FXFOWLE

©2011 FXFOWLE ARCHITECTS, LLP | ALL RIGHTS RESERVED

TRANSITION ZONE

CARLYLE PLAZA
JM ZELL PARTNERS, LTD

26 APRIL 2012

OCULUS FXFOWLE

10046.L01

©2011 FXFOWLE ARCHITECTS, LLP | ALL RIGHTS RESERVED

TRANSITION ZONE

CARLYLE PLAZA
JM ZELL PARTNERS, LTD

26 APRIL 2012

OCULUS FXFOWLE

©2011 FXFOWLE ARCHITECTS, LLP | ALL RIGHTS RESERVED

TRANSITION ZONE

CARLYLE PLAZA
JM ZELL PARTNERS, LTD

26 APRIL 2012

OCULUS FXFOWLE

©2011 FXFOWLE ARCHITECTS, LLP | ALL RIGHTS RESERVED

PEDESTRIAN RAMP

©2011 FXFOWLE ARCHITECTS, LLP | ALL RIGHTS RESERVED

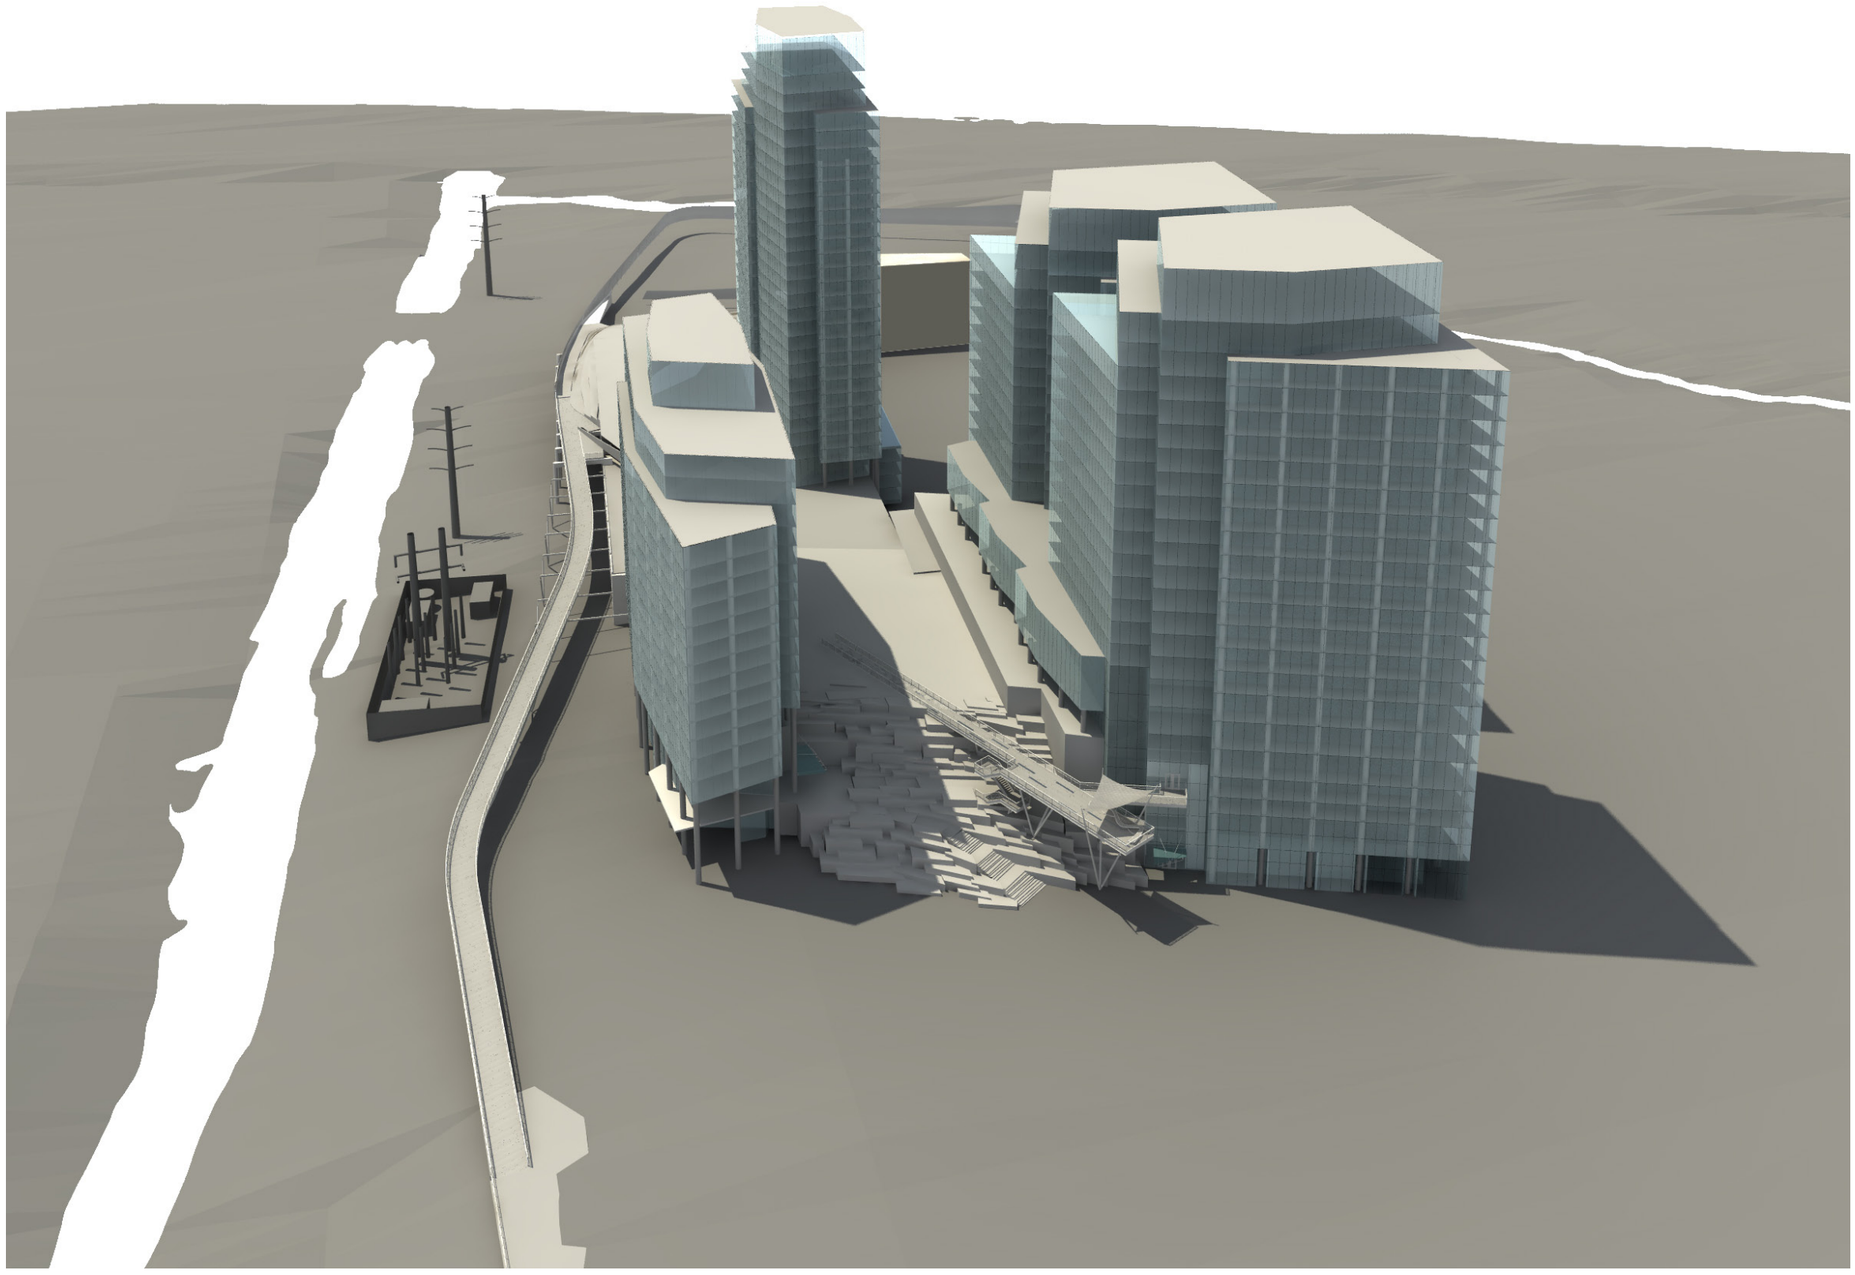

OVERALL AERIAL RENDERING 1

CARLYLE PLAZA
JM ZELL PARTNERS, LTD

26 APRIL 2012

OCULUS FXFOWLE

©2011 FXFOWLE ARCHITECTS, LLP | ALL RIGHTS RESERVED

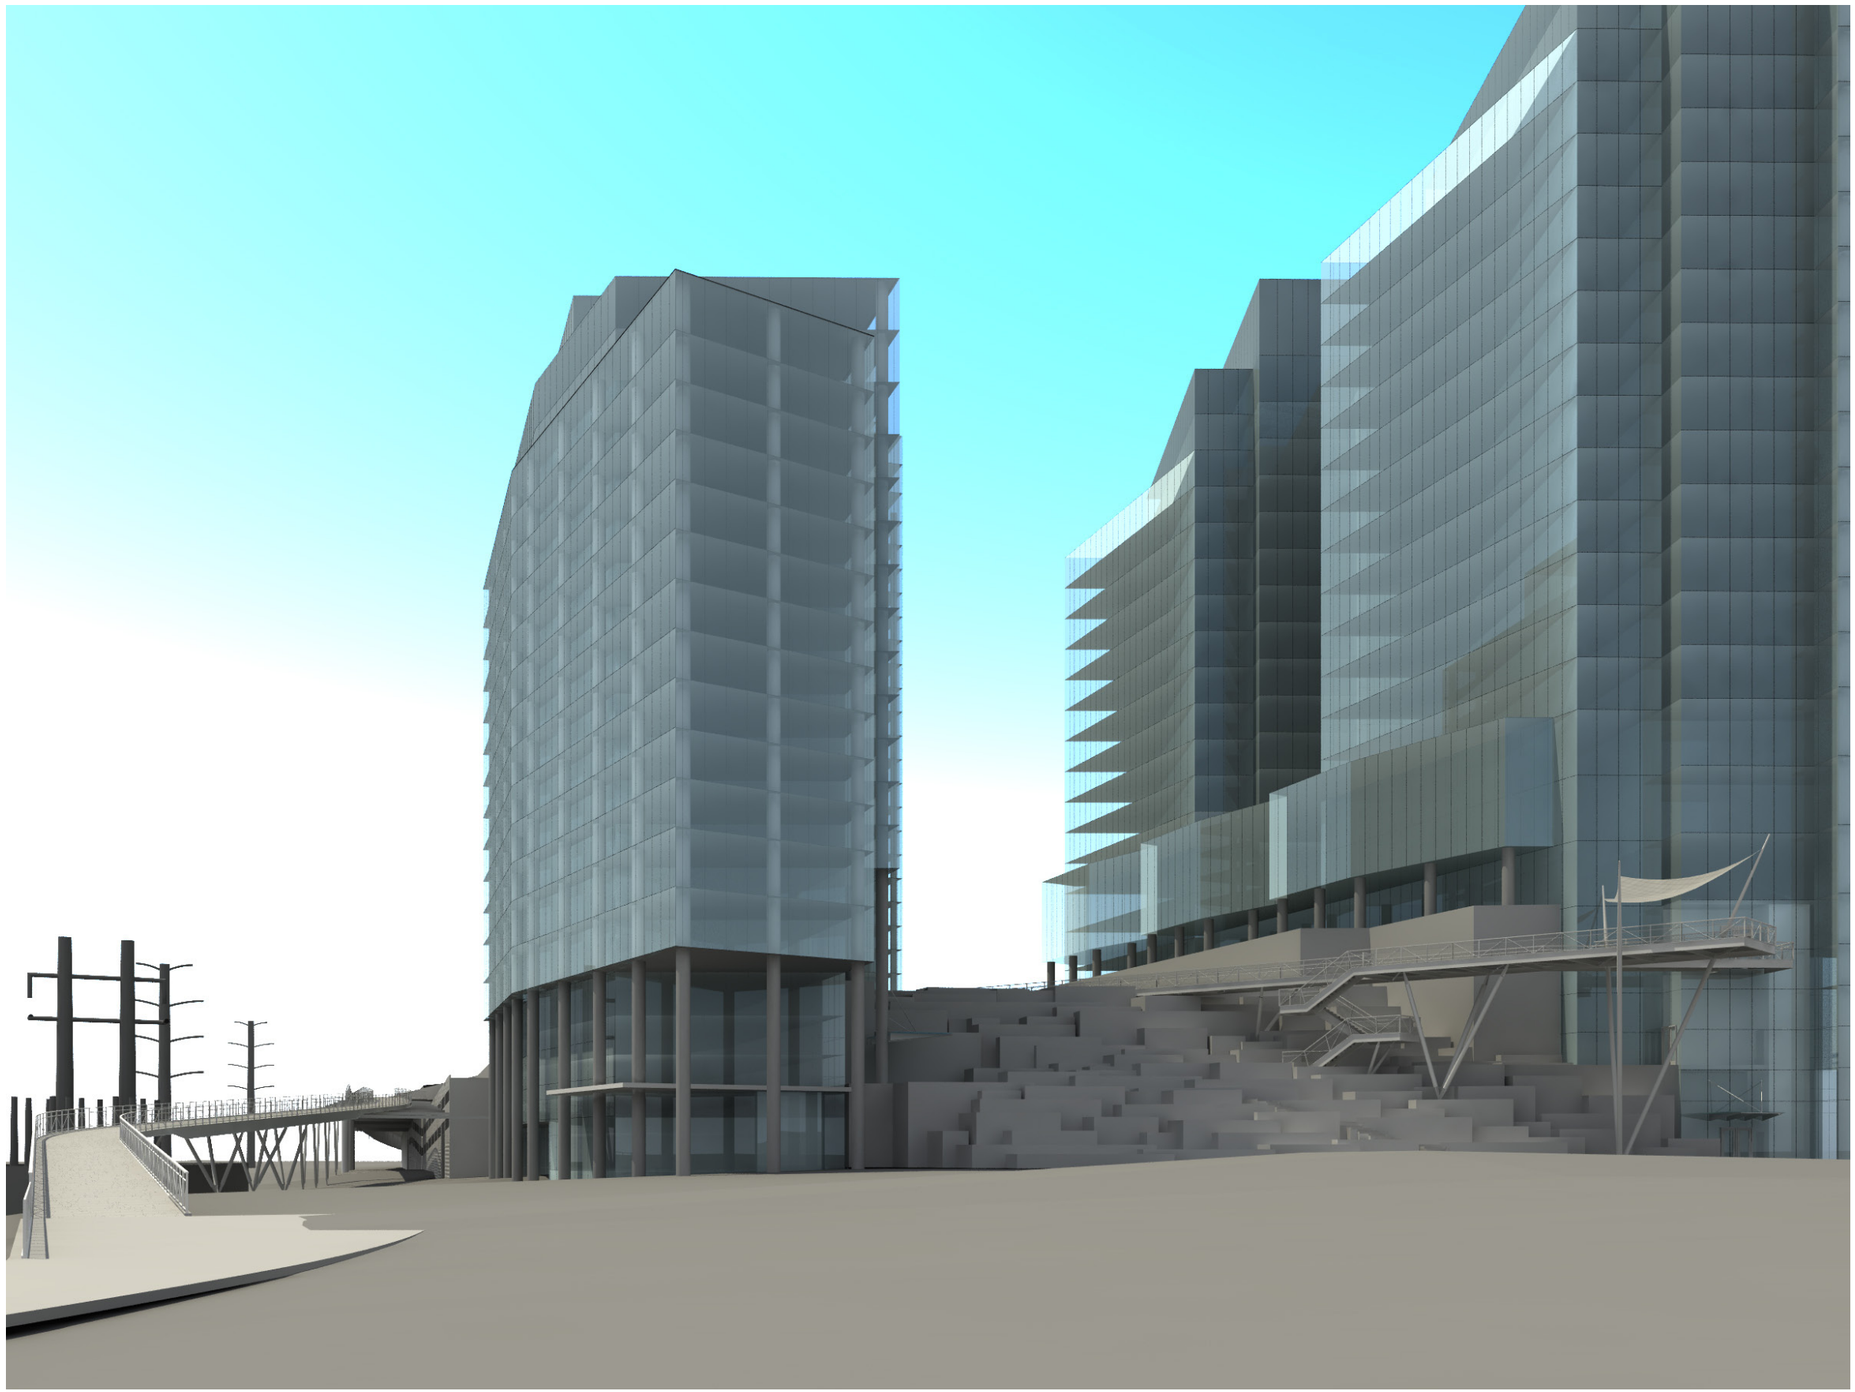

PEDESTRIAN RAMP - RENDERING 2

CARLYLE PLAZA
JM ZELL PARTNERS, LTD

26 APRIL 2012

OCULUS FXFOWLE

©2011 FXFOWLE ARCHITECTS, LLP | ALL RIGHTS RESERVED

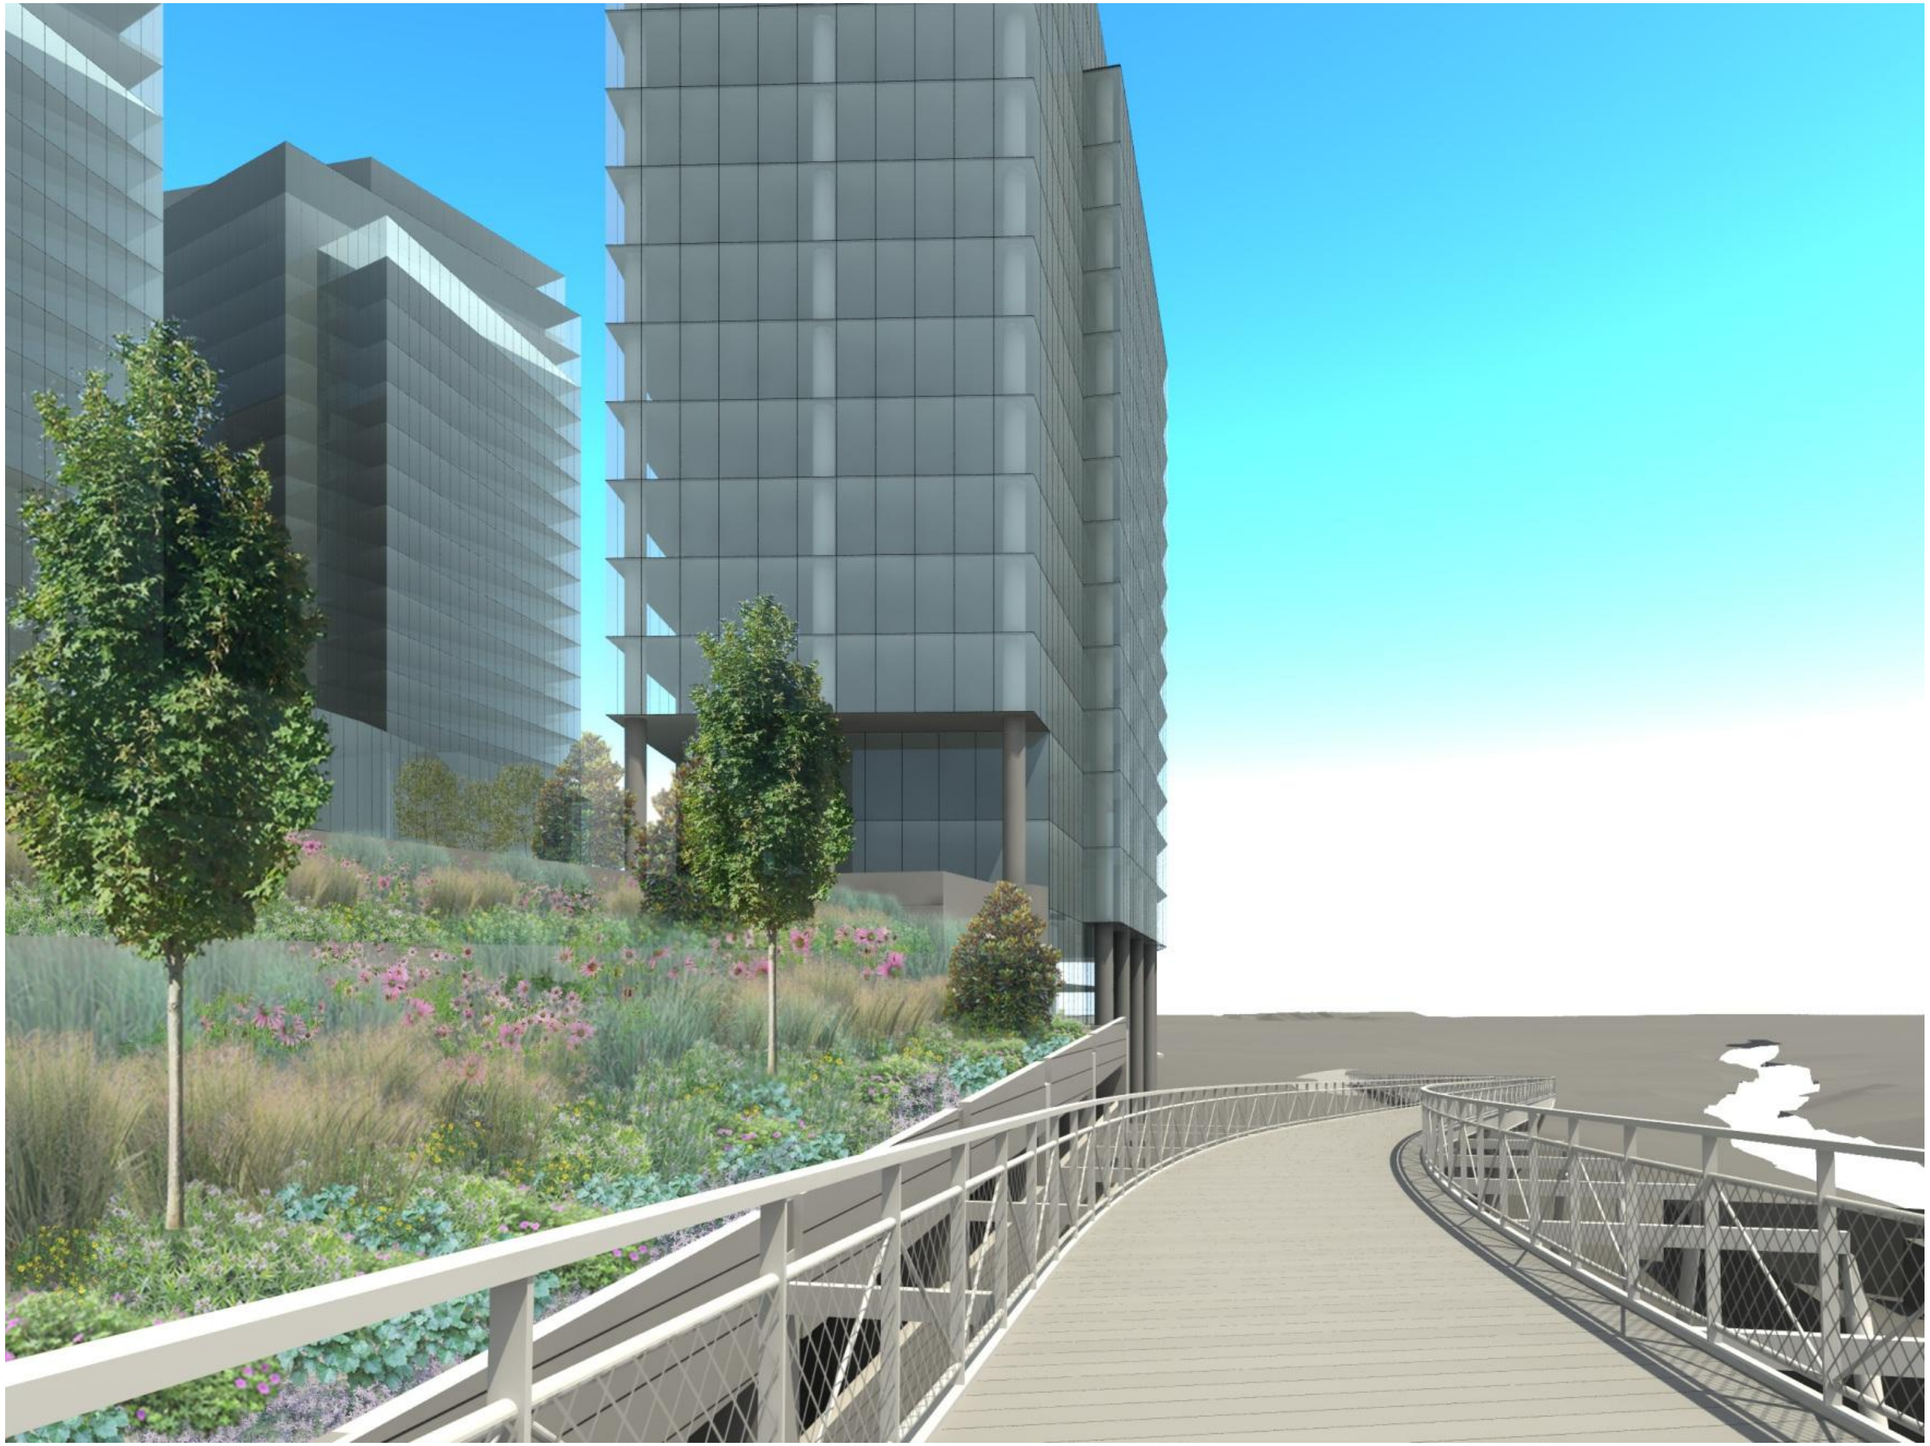

HOLLAND RAMP

CARLYLE PLAZA
JM ZELL PARTNERS, LTD

26 APRIL 2012

OCULUS FXFOWLE

©2011 FXFOWLE ARCHITECTS, LLP | ALL RIGHTS RESERVED

ILLUSTRATIVE SITE PLAN

CARLYLE PLAZA
JM ZELL PARTNERS, LTD

26 APRIL 2012

OCULUS FXFOWLE

10046.L01

©2011 FXFOWLE ARCHITECTS, LLP | ALL RIGHTS RESERVED